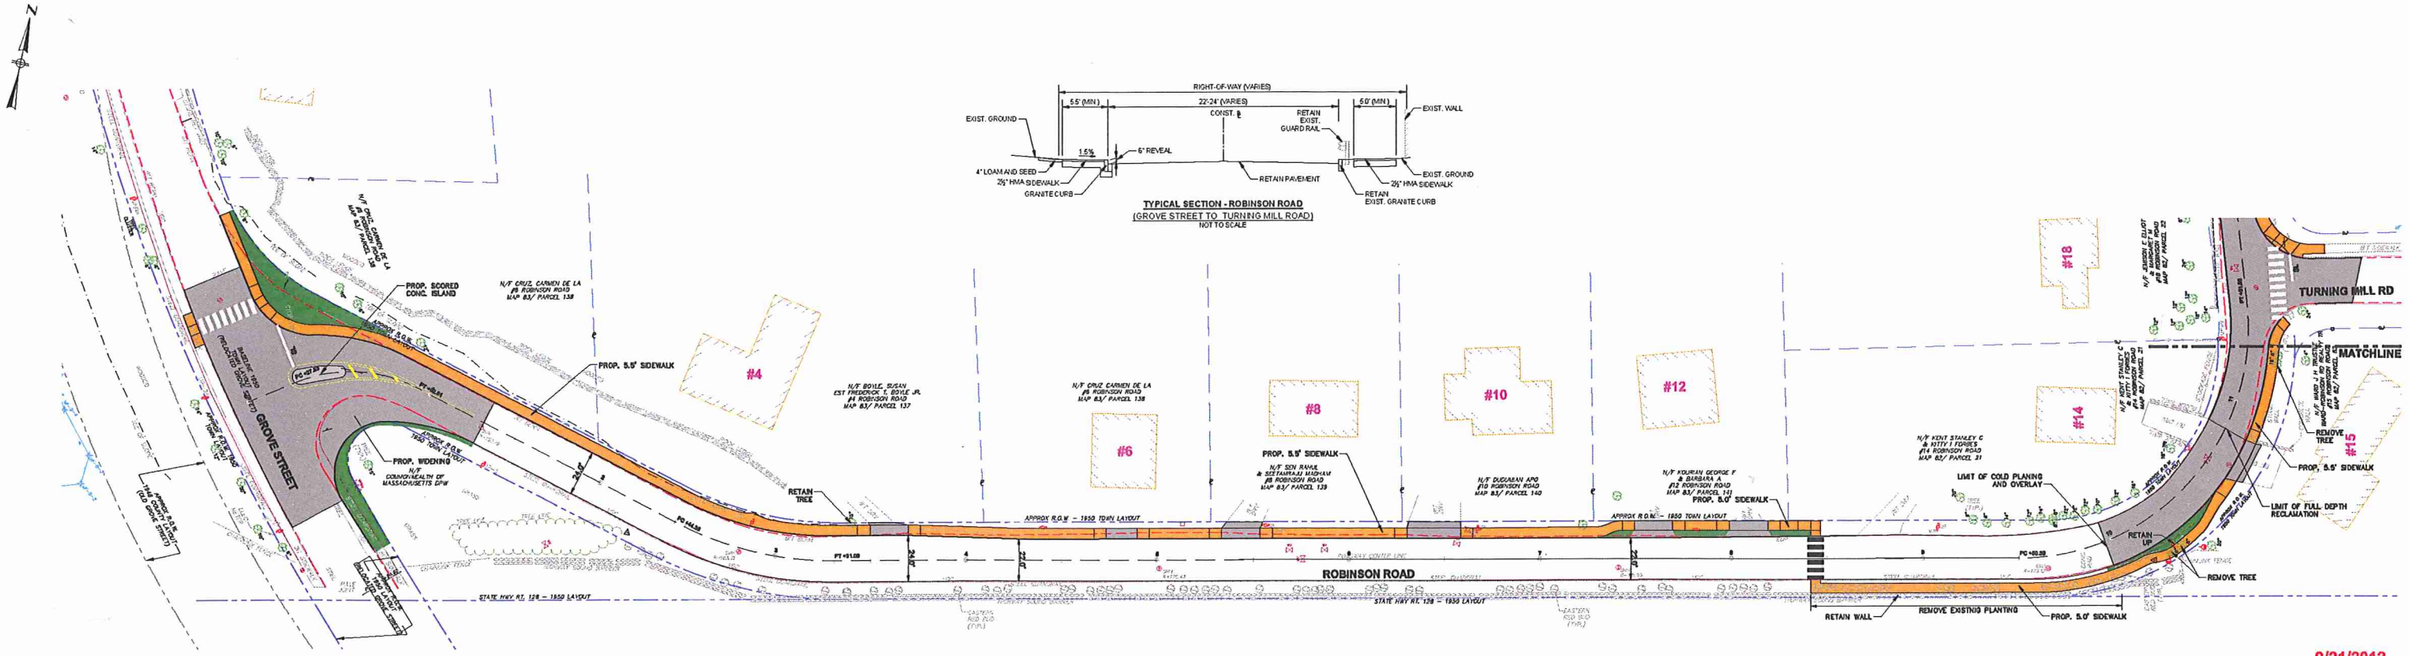

9/21/2012

CONCEPTUAL DESIGN

TOWN OF LEXINGTON

ROBINSON ROAD ROADWAY IMPROVEMENTS

BETA Group, Inc.
Engineers • Planners • Scientists • Architects
315 Norwood Park South
Norwood, MA 02062
781.255.1982
email: BETA@BETAGroup.com

Date SEPT 2012 Project No 4212 Sheet 1 of 2