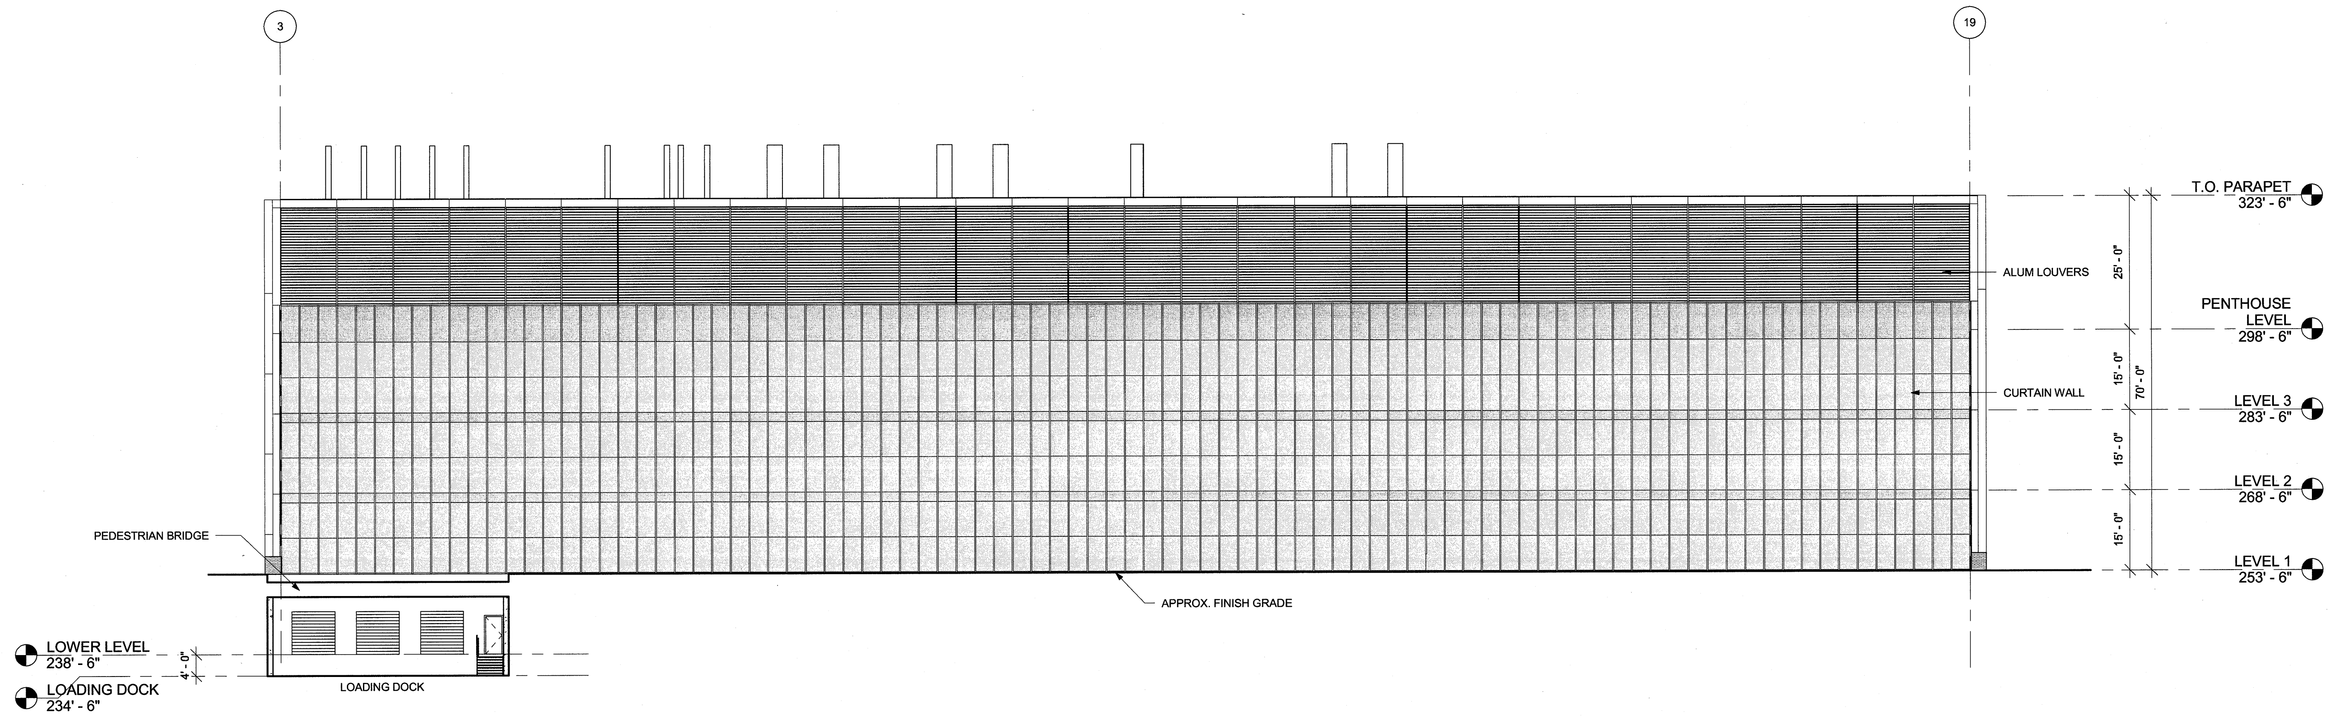

1 SOUTH LAB ELEVATION
SCALE: 1/16" = 1'-0"

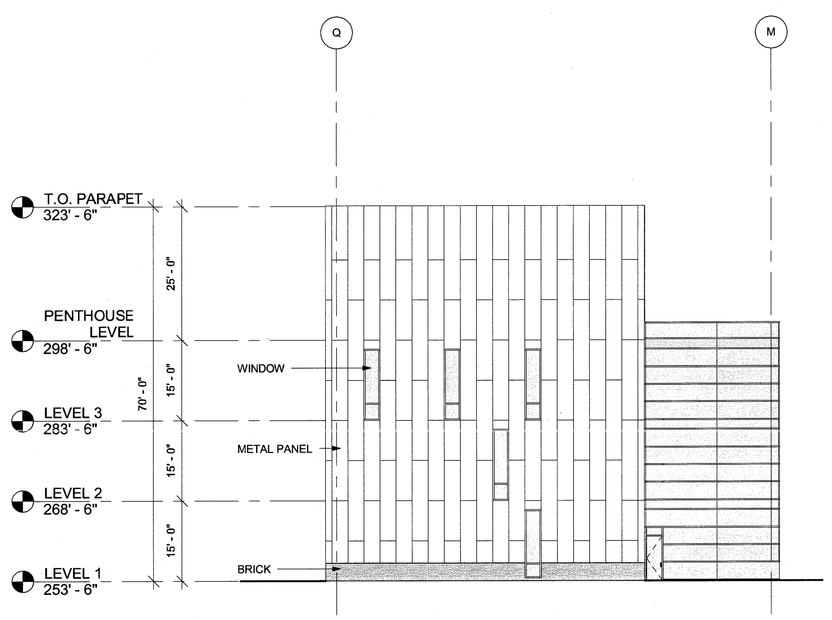

2 EAST LAB ELEVATION
SCALE: 1/16" = 1'-0"

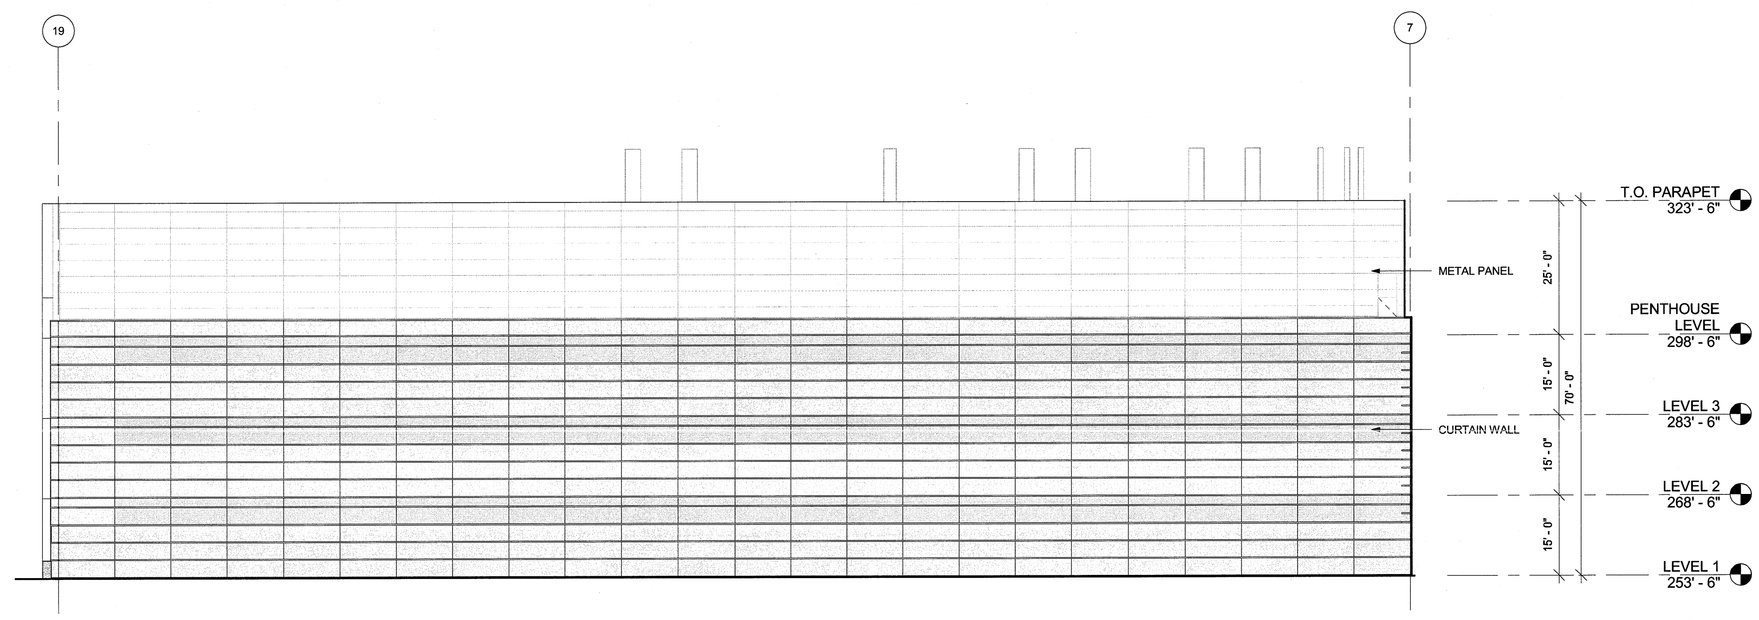

3 NORTH LAB ELEVATION
SCALE: 1/16" = 1'-0"

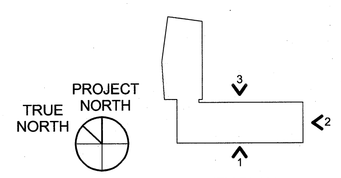

SMMA
SYMMES MAINI & MCKEE ASSOCIATES
1000 Massachusetts Avenue
Cambridge, Massachusetts 02138
617.547.5400 Fax 617.354.5758

KLING STUBBINS
1000 Massachusetts Avenue
Cambridge, Massachusetts
02138
P 617.497.0400
F 617.497.7700
W www.klingstubbins.com

OWNER REVIEW

NAME	DATE

NO.	DATE	DESCRIPTION

ISSUE LOG
△ = CLOUDED CHANGE

PATRIOT PARTNERS

Lexington TECHNOLOGY PARK
200 Patriot Way
Lexington, Massachusetts

LAB ELEVATIONS

SCALE	
DRAWN BY	EIC
CHECKED BY	Checker
PROJ. ARCH/ENGR.	
PROJ. MANAGER	
JOB NO.	34-5891-00

A2.1

12/15/2005 5:54:23 PM