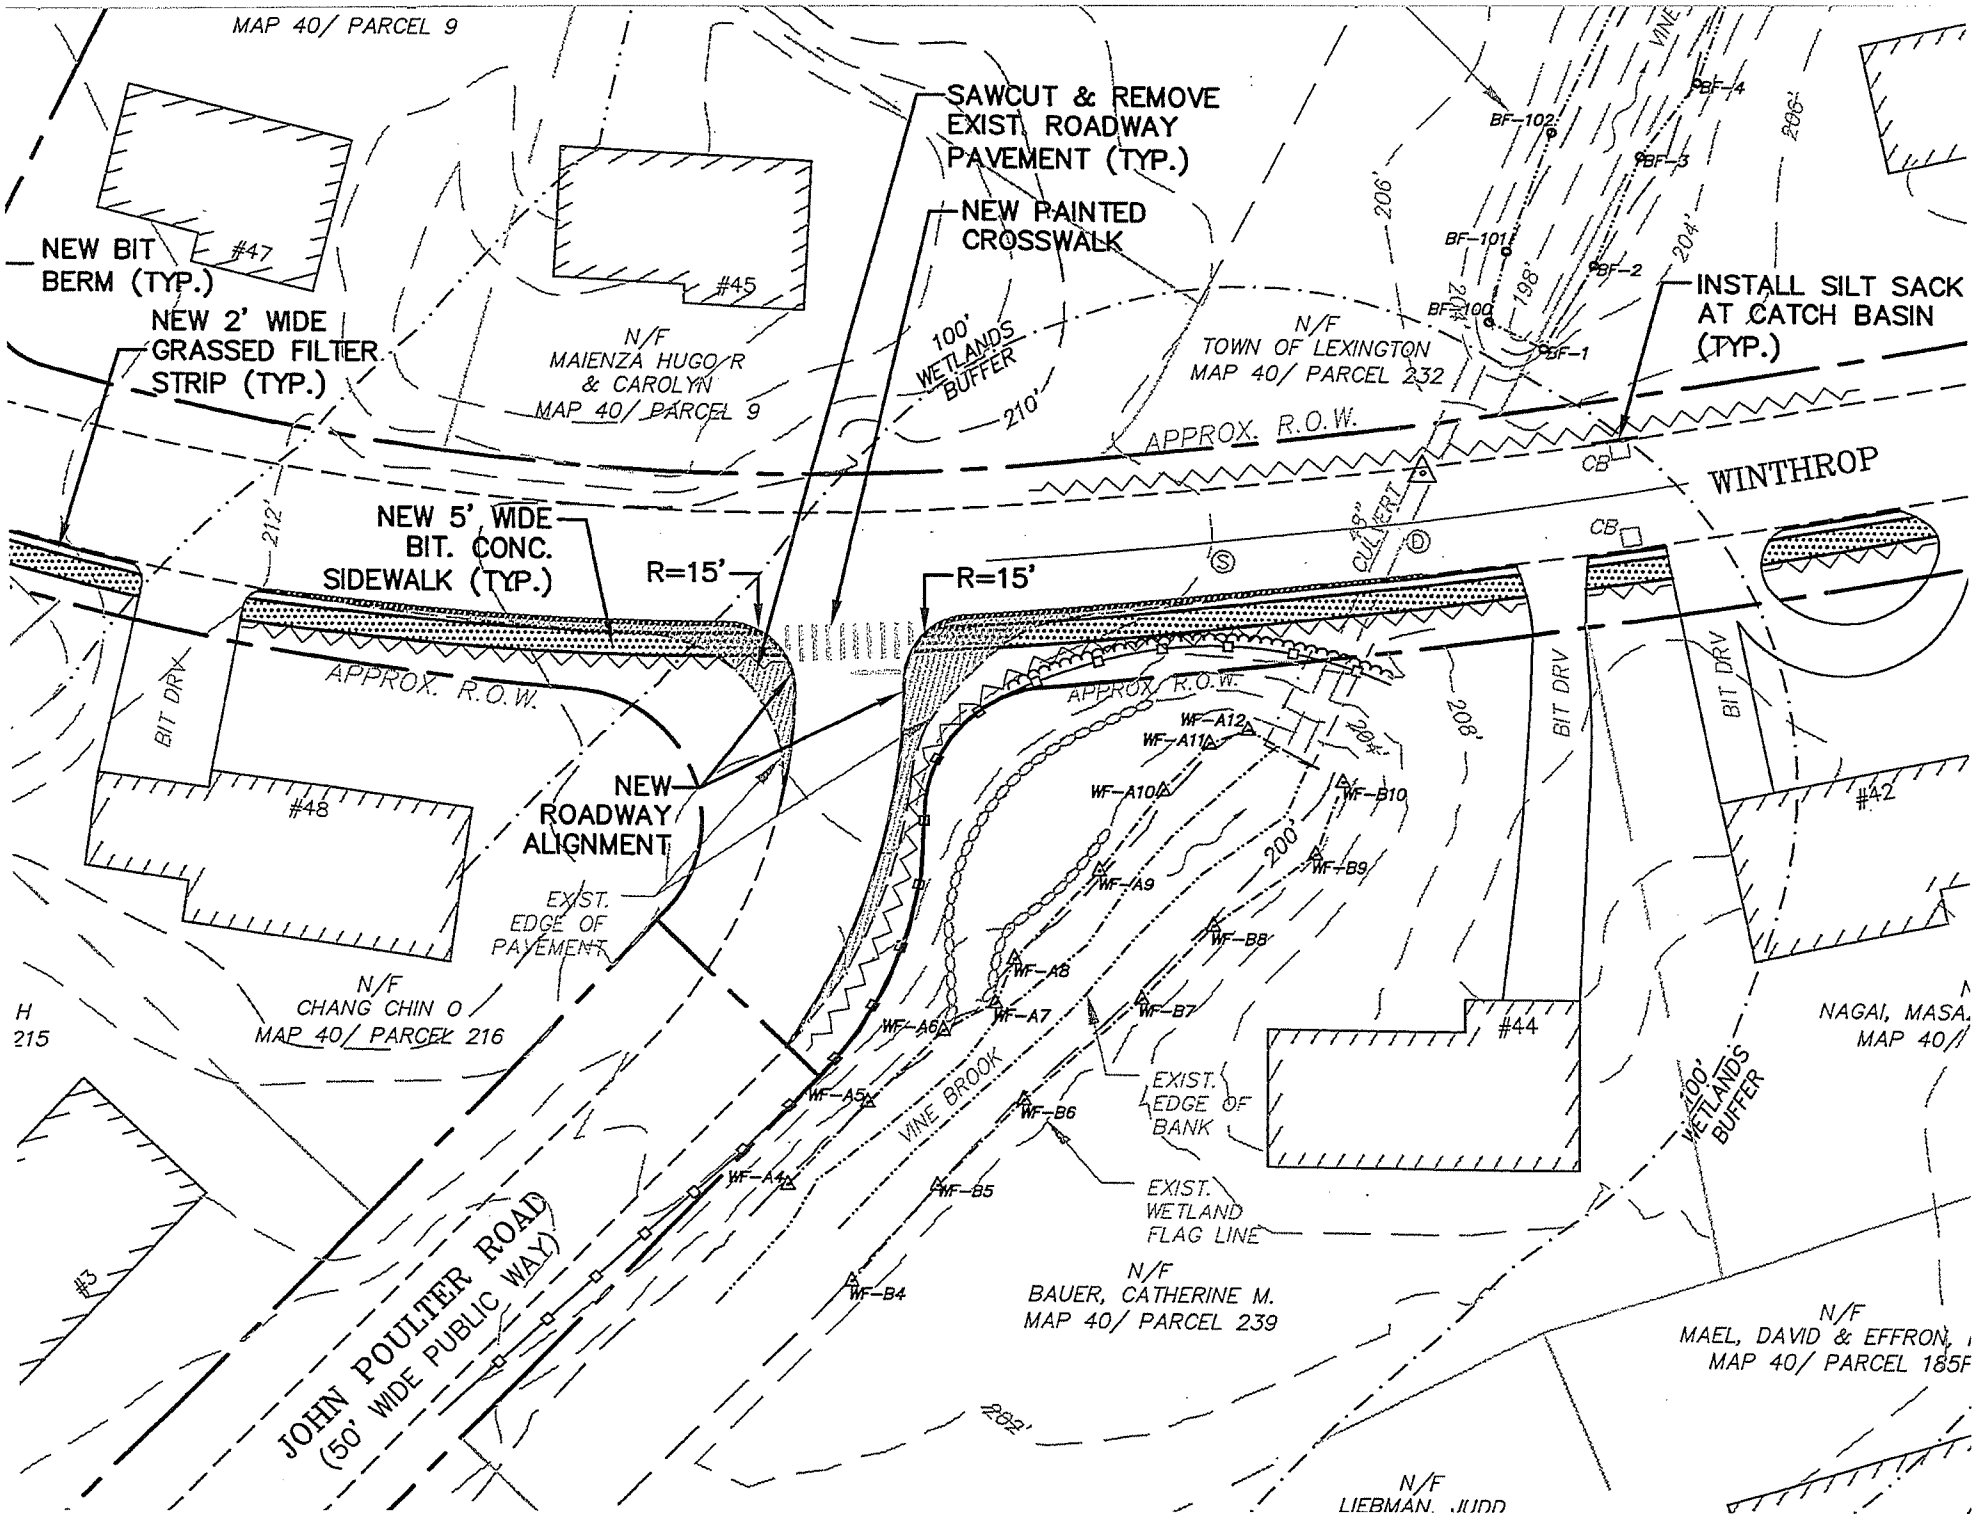

MAP 40/ PARCEL 9
SAWCUT & REMOVE EXIST. ROADWAY PAVEMENT (TYP.)
NEW PAINTED CROSSWALK
NEW BIT BERM (TYP.)
NEW 2' WIDE GRASSED FILTER STRIP (TYP.)
#47
#45
N/F MAIENZA HUGO R & CAROLYN MAP 40/ PARCEL 9
100' WETLANDS BUFFER
210'
N/F TOWN OF LEXINGTON MAP 40/ PARCEL 232
INSTALL SILT SACK AT CATCH BASIN (TYP.)
BF-102
BF-4
BF-3
BF-101
BF-2
BF-100
BF-1
206'
204'
198'
APPROX. R.O.W.
WINTHROP
CB
NEW 5' WIDE BIT. CONC. SIDEWALK (TYP.)
R=15'
R=15'
212'
BIT DRV
APPROX. R.O.W.
NEW ROADWAY ALIGNMENT
#48
EXIST. EDGE OF PAVEMENT
N/F CHANG CHIN O MAP 40/ PARCEL 216
WF-A12
WF-A11
WF-A10
WF-B10
WF-A9
WF-B9
WF-B8
WF-A8
WF-A7
WF-B7
WF-A6
WF-A5
WF-B6
WF-A4
WF-B5
WF-B4
200'
208'
BIT DRV
BIT DRV
#42
#44
VINE BROOK
EXIST. EDGE OF BANK
EXIST. WETLAND FLAG LINE
100' WETLANDS BUFFER
NAGAI, MASA. MAP 40/
N/F BAUER, CATHERINE M. MAP 40/ PARCEL 239
N/F MAEL, DAVID & EFFRON, MAP 40/ PARCEL 185F
JOHN POULTER ROAD (50' WIDE PUBLIC WAY)
#3
202'
N/F LIEBMAN, JUDD