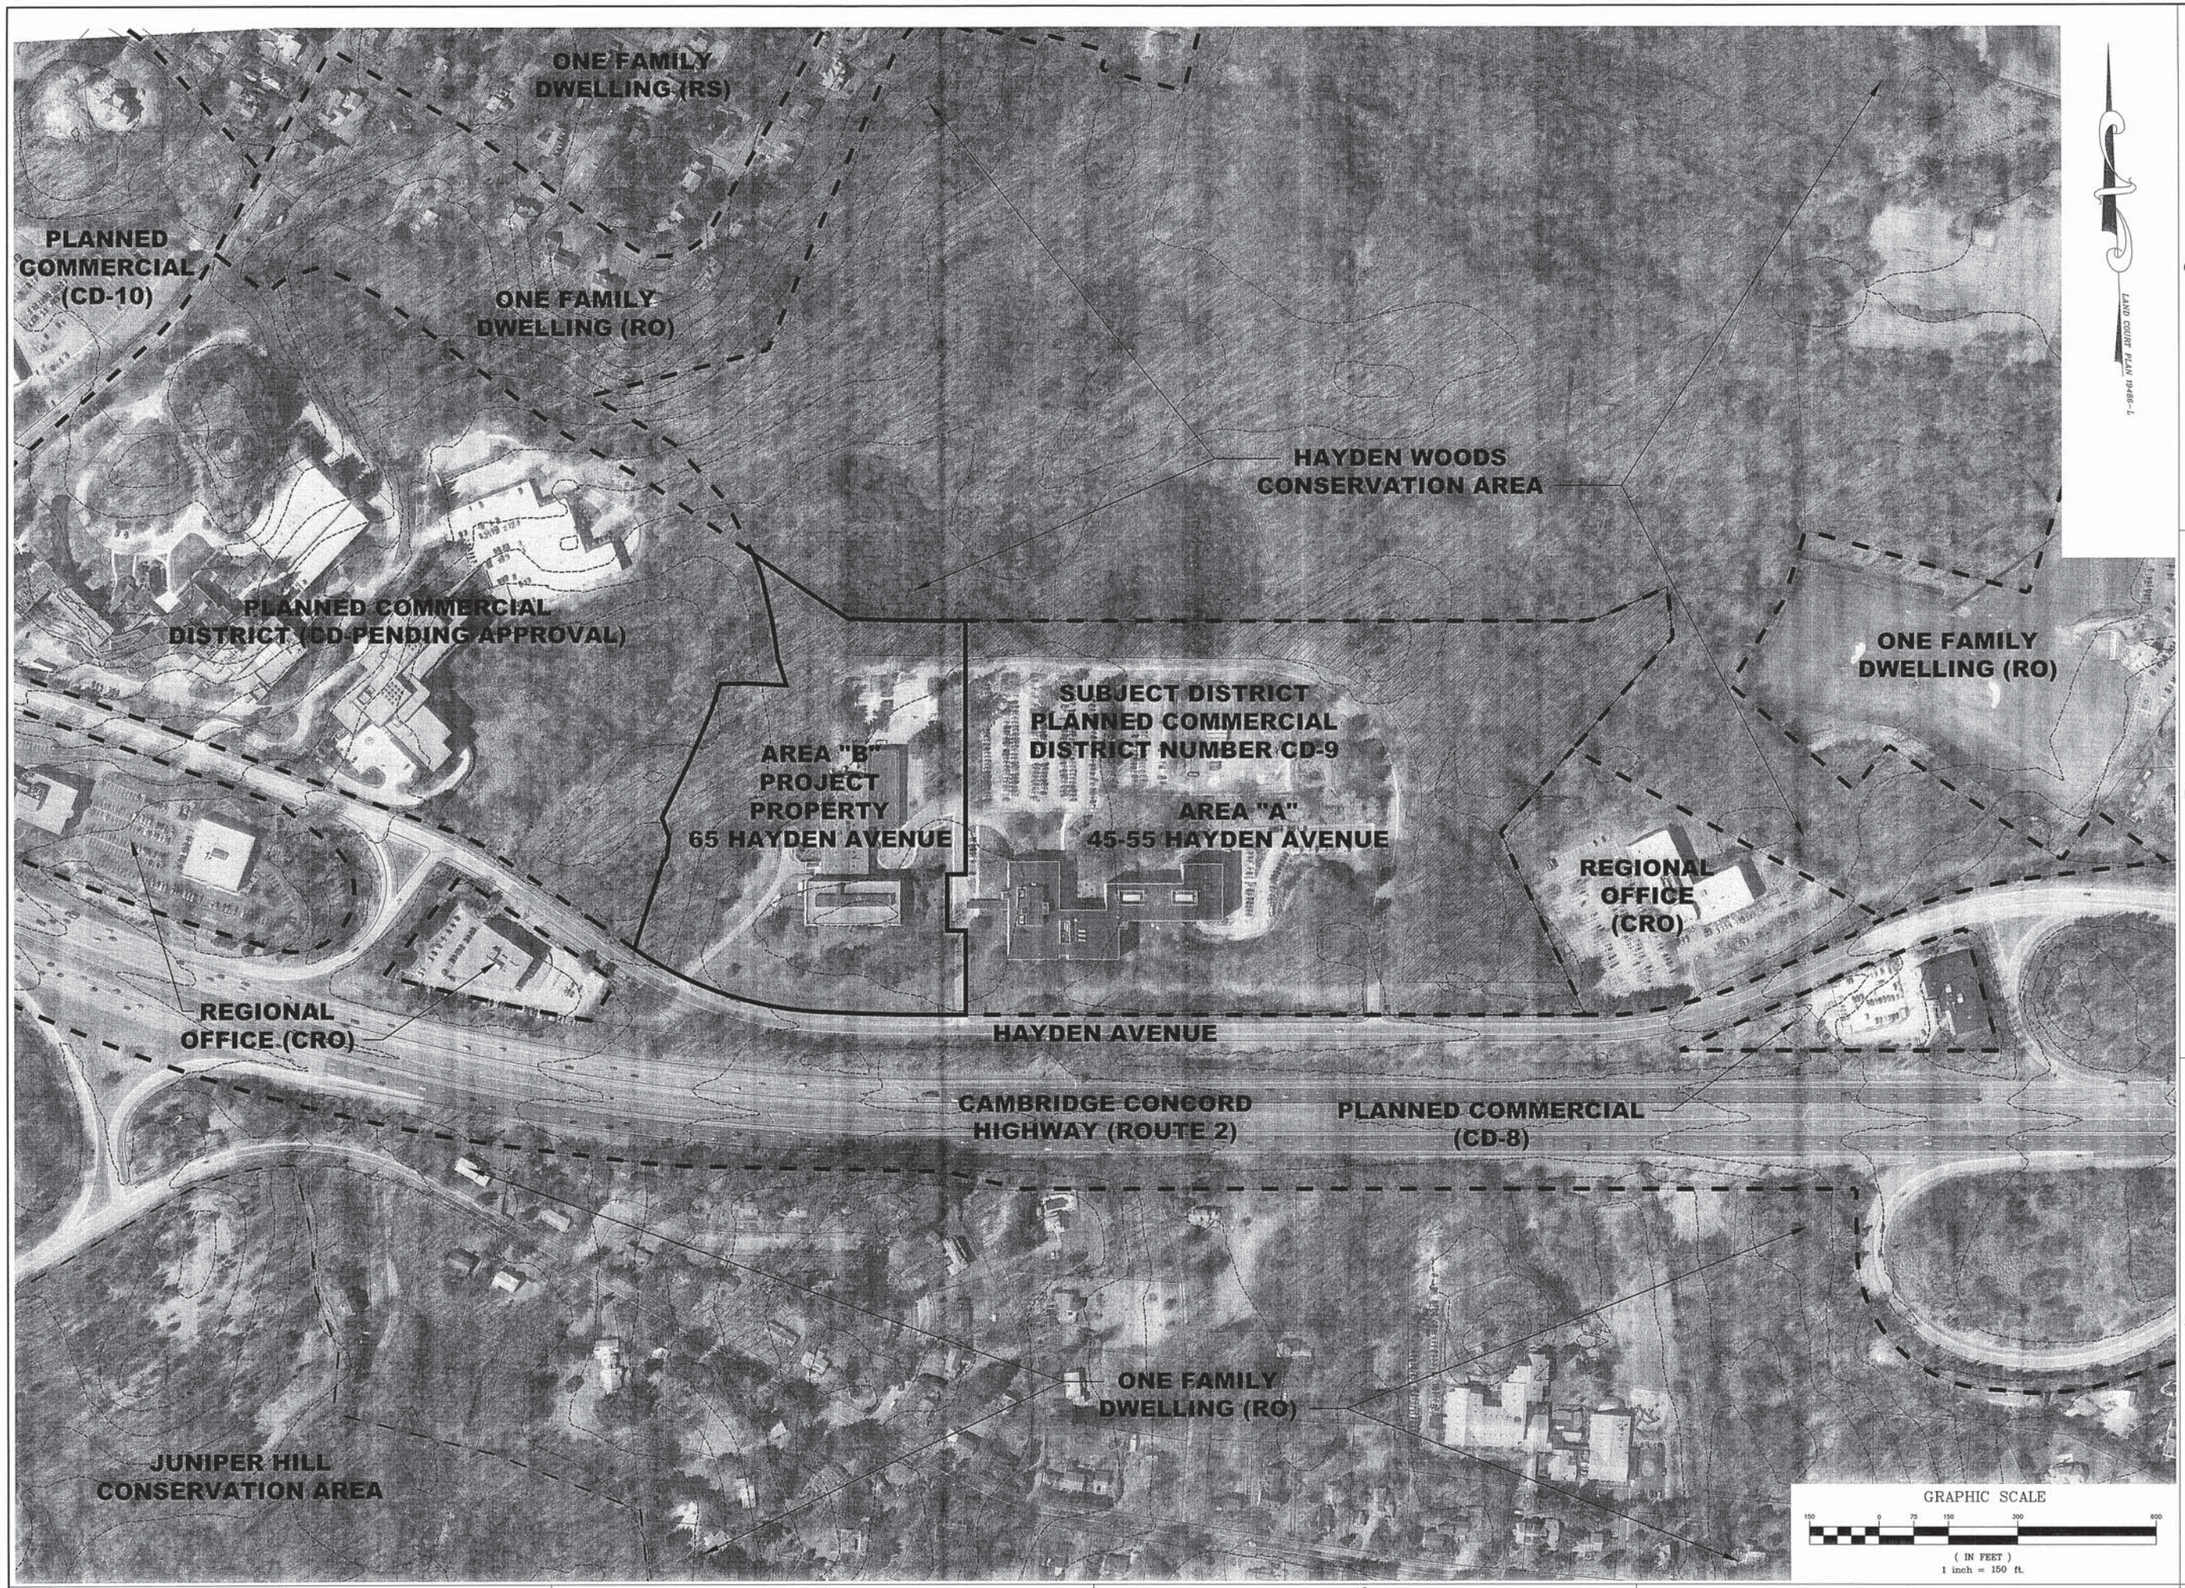

LAND COURT PLAN 19486-L

cubellis
architects interior designers engineers
281 Summer Street t 617 338 0008
Boston, MA 02210 f 617 338 0088
www.cubellis.com
NATIONAL EXPERTISE · LOCAL PRESENCE

CONSTRUCTION MANAGER:
The Richmond Group
77 MAIN STREET
HOPKINTON, MASSACHUSETTS 01748
(617) 880-8537
www.therichmondgroup.org

ARCHITECT:
Olsen Lewis Dioli & Doktor
17 ELM STREET
MANCHESTER, MASSACHUSETTS 01944
(978) 526-4386
www.oldarch.com

CONSULTANT:

COMMONWEALTH OF MASSACHUSETTS
DOUGLAS J. HARTNETT
CIVIL
No. 37790
REGISTERED PROFESSIONAL ENGINEER
10-06-09

SEAL

CUBIST PHARMACEUTICALS
PRELIMINARY SITE DEVELOPMENT AND USE PLAN

45-55, 65 HAYDEN AVENUE
LEXINGTON, MASSACHUSETTS

OWNER/APPLICANT: CUBIST PHARMACEUTICALS, INC.

REV	DATE	DESCRIPTION
1	10/06/09	REVISED SUBMISSION

DESIGN DELIVERABLE: PERMITTING
ISSUE DATE: 07/24/2009

PROJECT NUMBER: 090474
DRAWN BY: JJA
CHECKED BY: DJH

Copyright (c) by Cubellis, Inc. All Rights Reserved.

SHEET TITLE:
LOCUS CONTEXT PLAN

SHEET NUMBER:
C3

E:\The Richmond Group\090474\Contract_Documents\2_0_Drawings\2_01_Land_Development\dwg\site\PSDUP\080790LC01.dwg Oct 07, 2009 - 8:05am