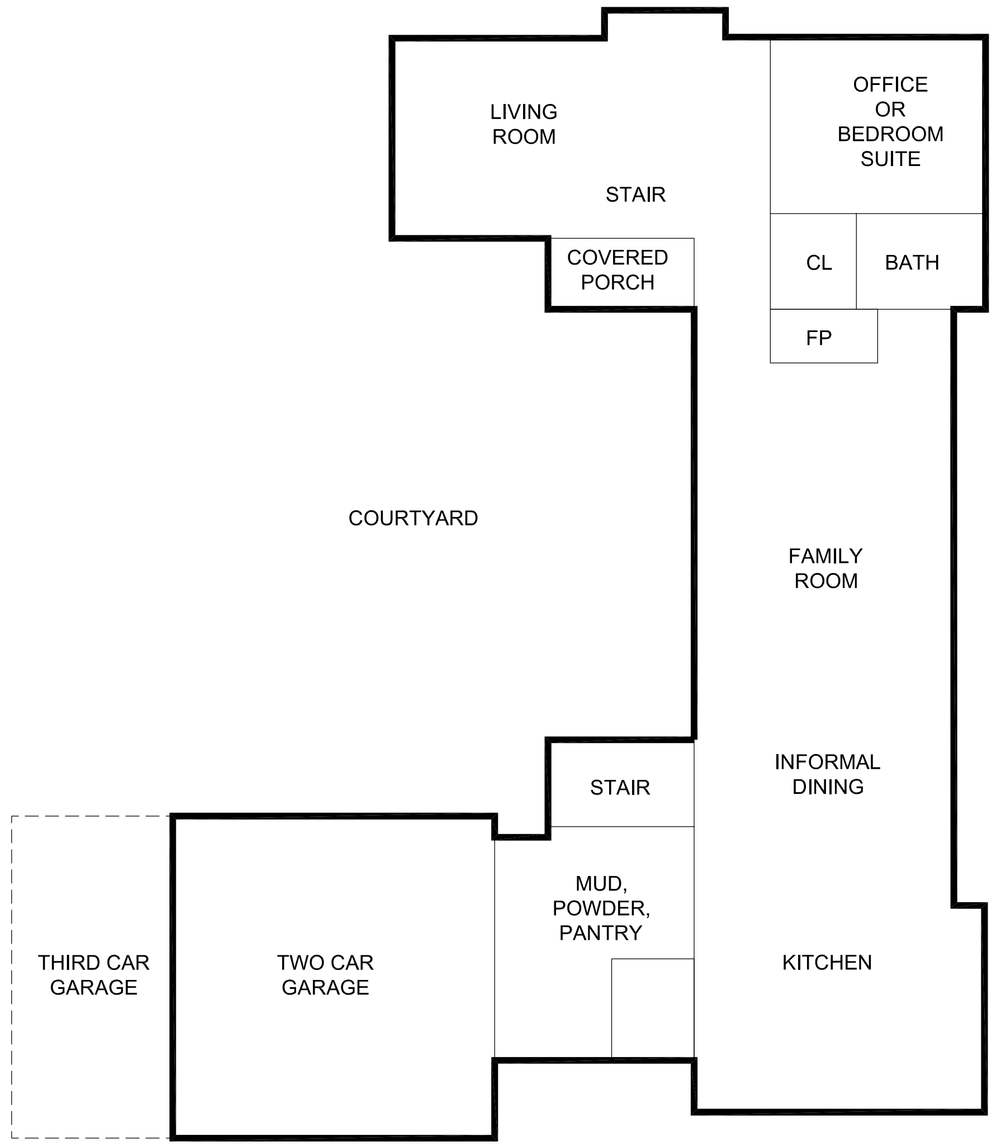

LEVEL ONE
3142 SF

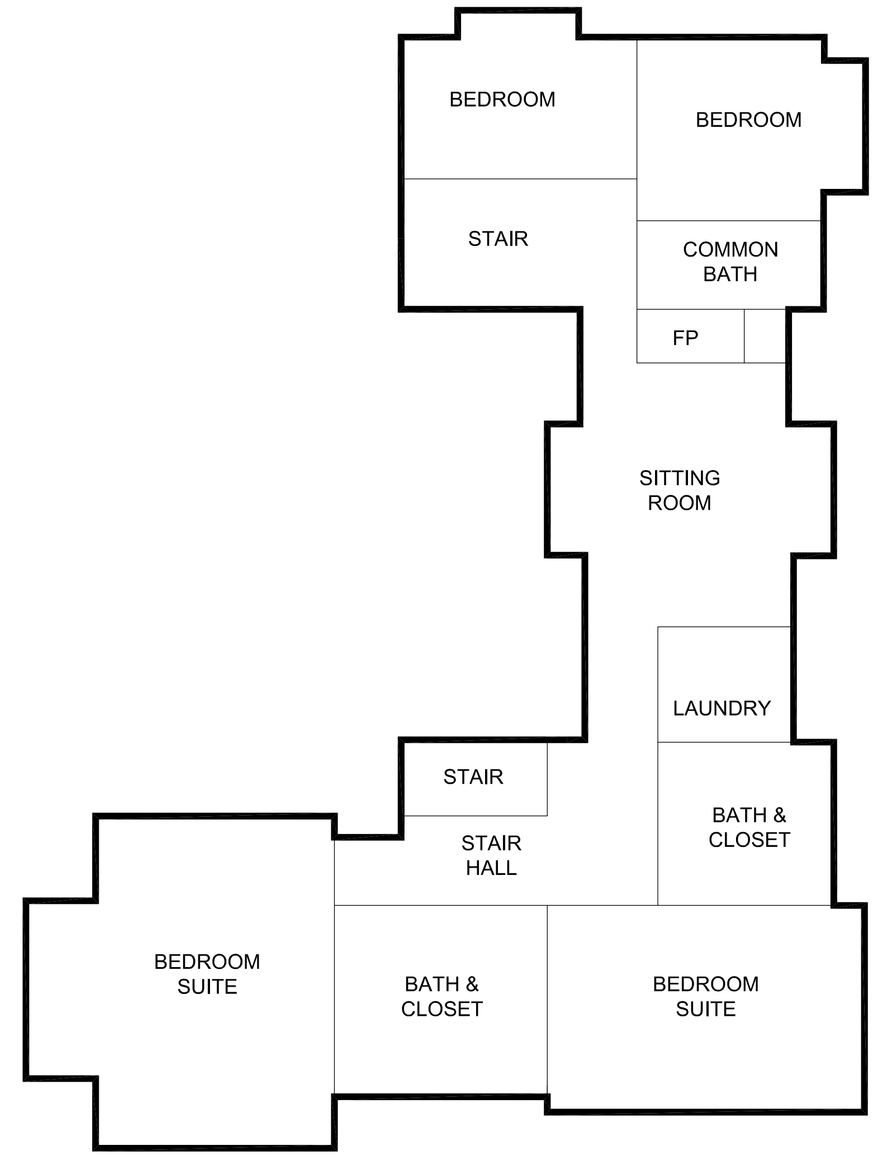

LEVEL TWO
2765 SF

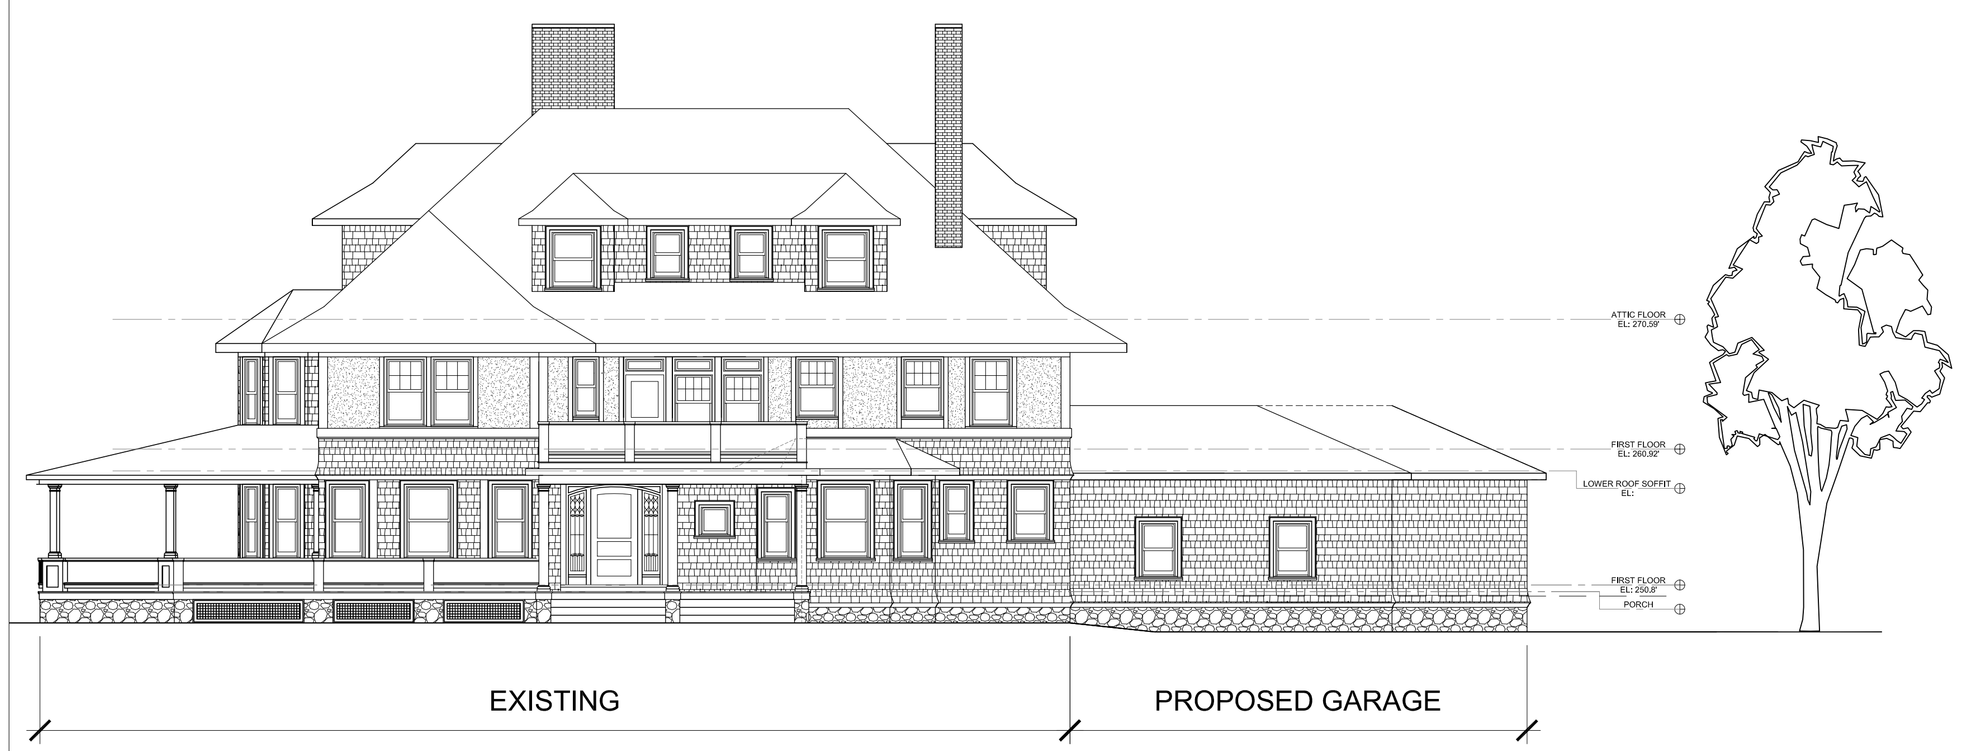

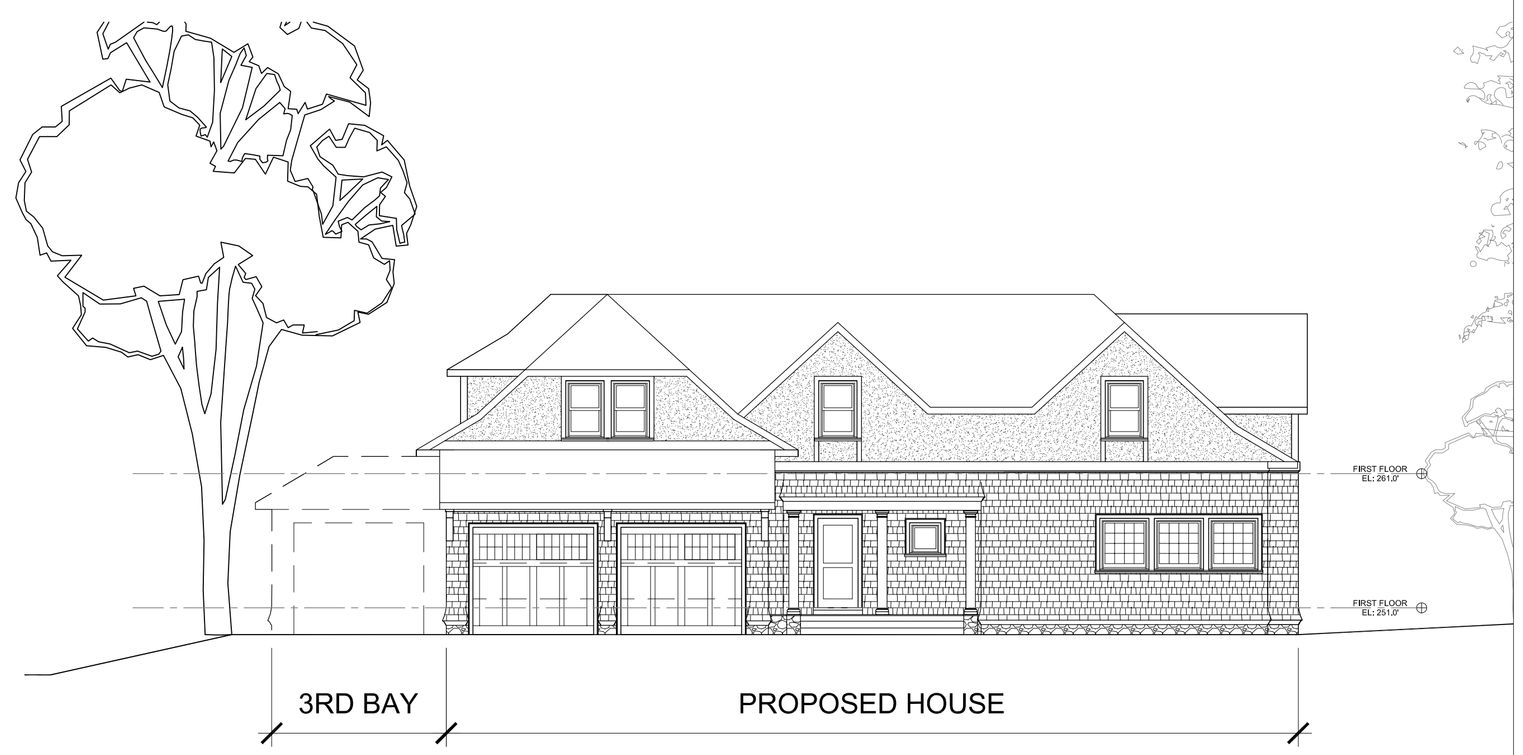

Colin Smith Architecture, Inc.
1666 Massachusetts Ave.
Lexington, MA 02420 781.274.0955

PROJECT NAME
8 Adams Street
Lexington, MA

SHEET NAME
Plan Layout & Elevations

ISSUE DATE: 11/21/16
SCALE: 1/8"=1'-0"

A2