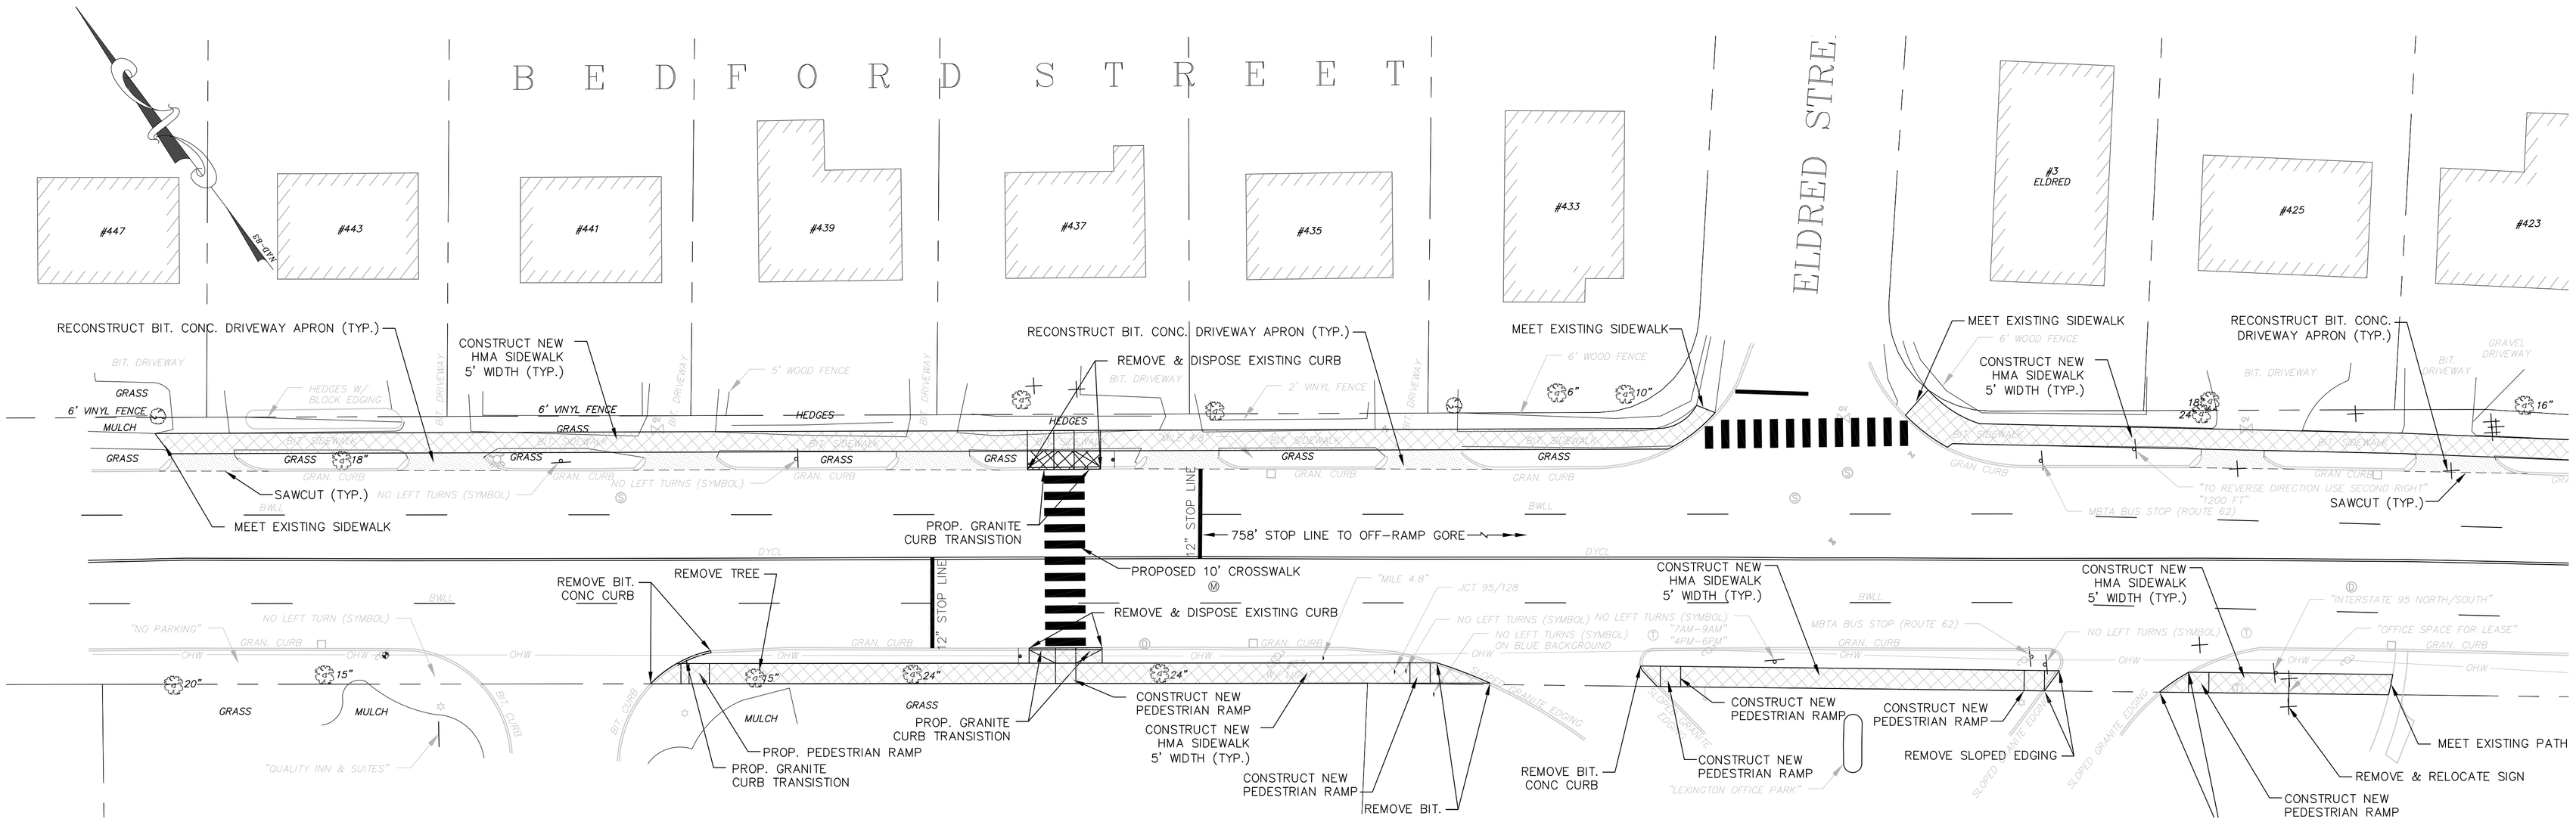

CONSTRUCTION PLAN

SCALE: 1"=20'

LOCUS PLAN

SCALE: 1"=300'

LEGEND

Ⓣ MBTA BUS STOP LOCATION

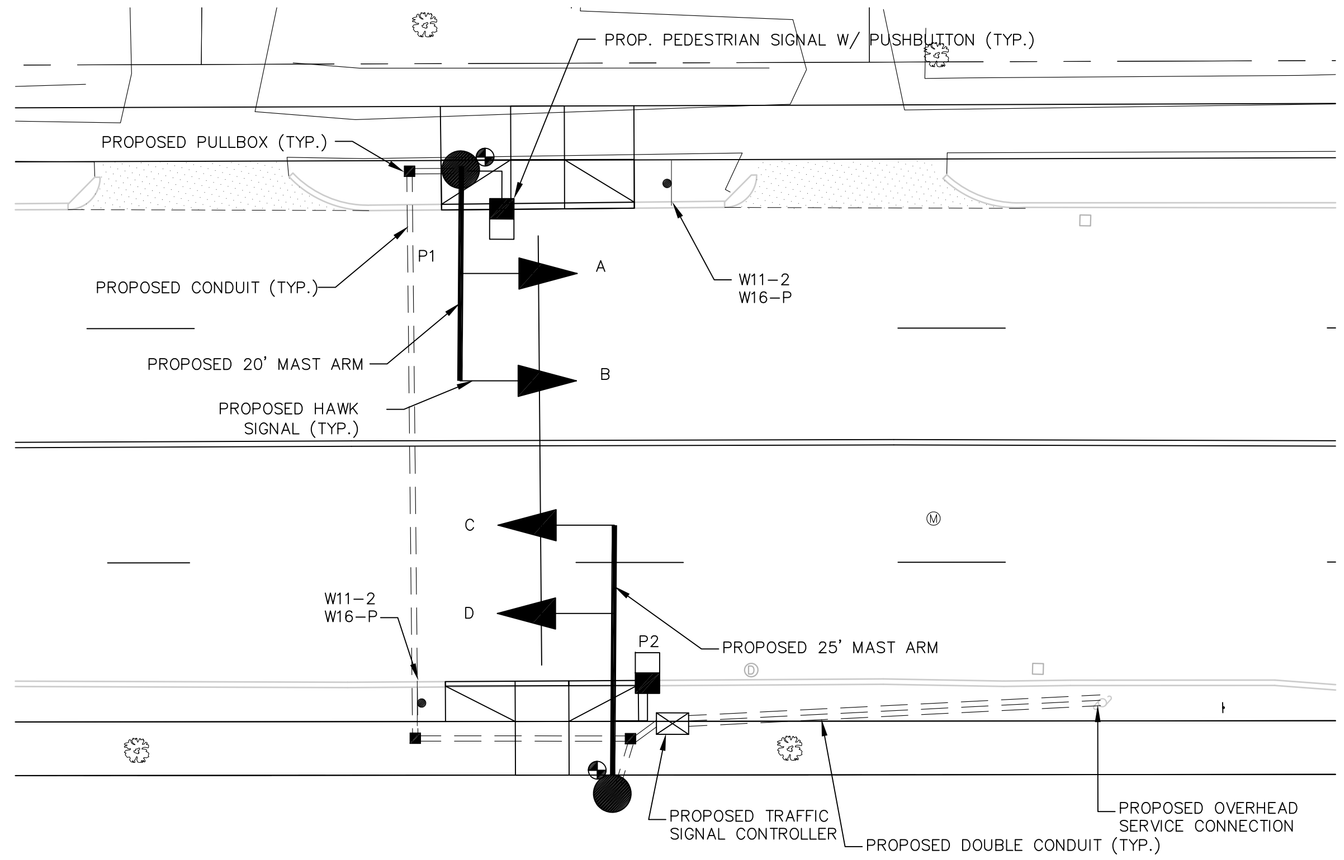

TRAFFIC SIGNAL PLAN

SCALE: 1"=20'

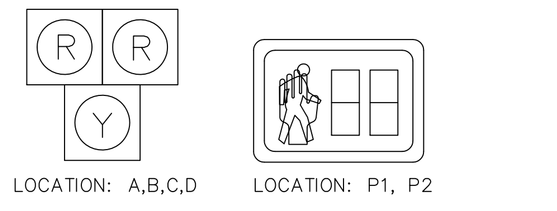

PROPOSED SIGNAL HEADS

NOT TO SCALE

GRAPHIC SCALE

20 0 10 20 40 80

(IN FEET)
1 inch = 20 ft.

TOWN OF LEXINGTON
PROPOSED CROSSWALK PLAN

BEDFORD STREET
LEXINGTON, MASSACHUSETTS
MIDDLESEX COUNTY

GCG ASSOCIATES, INC.
WILMINGTON MASSACHUSETTS

SCALE: 1"=20' DATE: OCTOBER 11, 2016

JOB NO.\FILE NAME: 1505-WORKING.DWG

DESIGNED BY: P.F.B.
DRAWN BY: P.F.B.
CHECKED BY: M.T.C.

PLAN NO. 1 OF 1