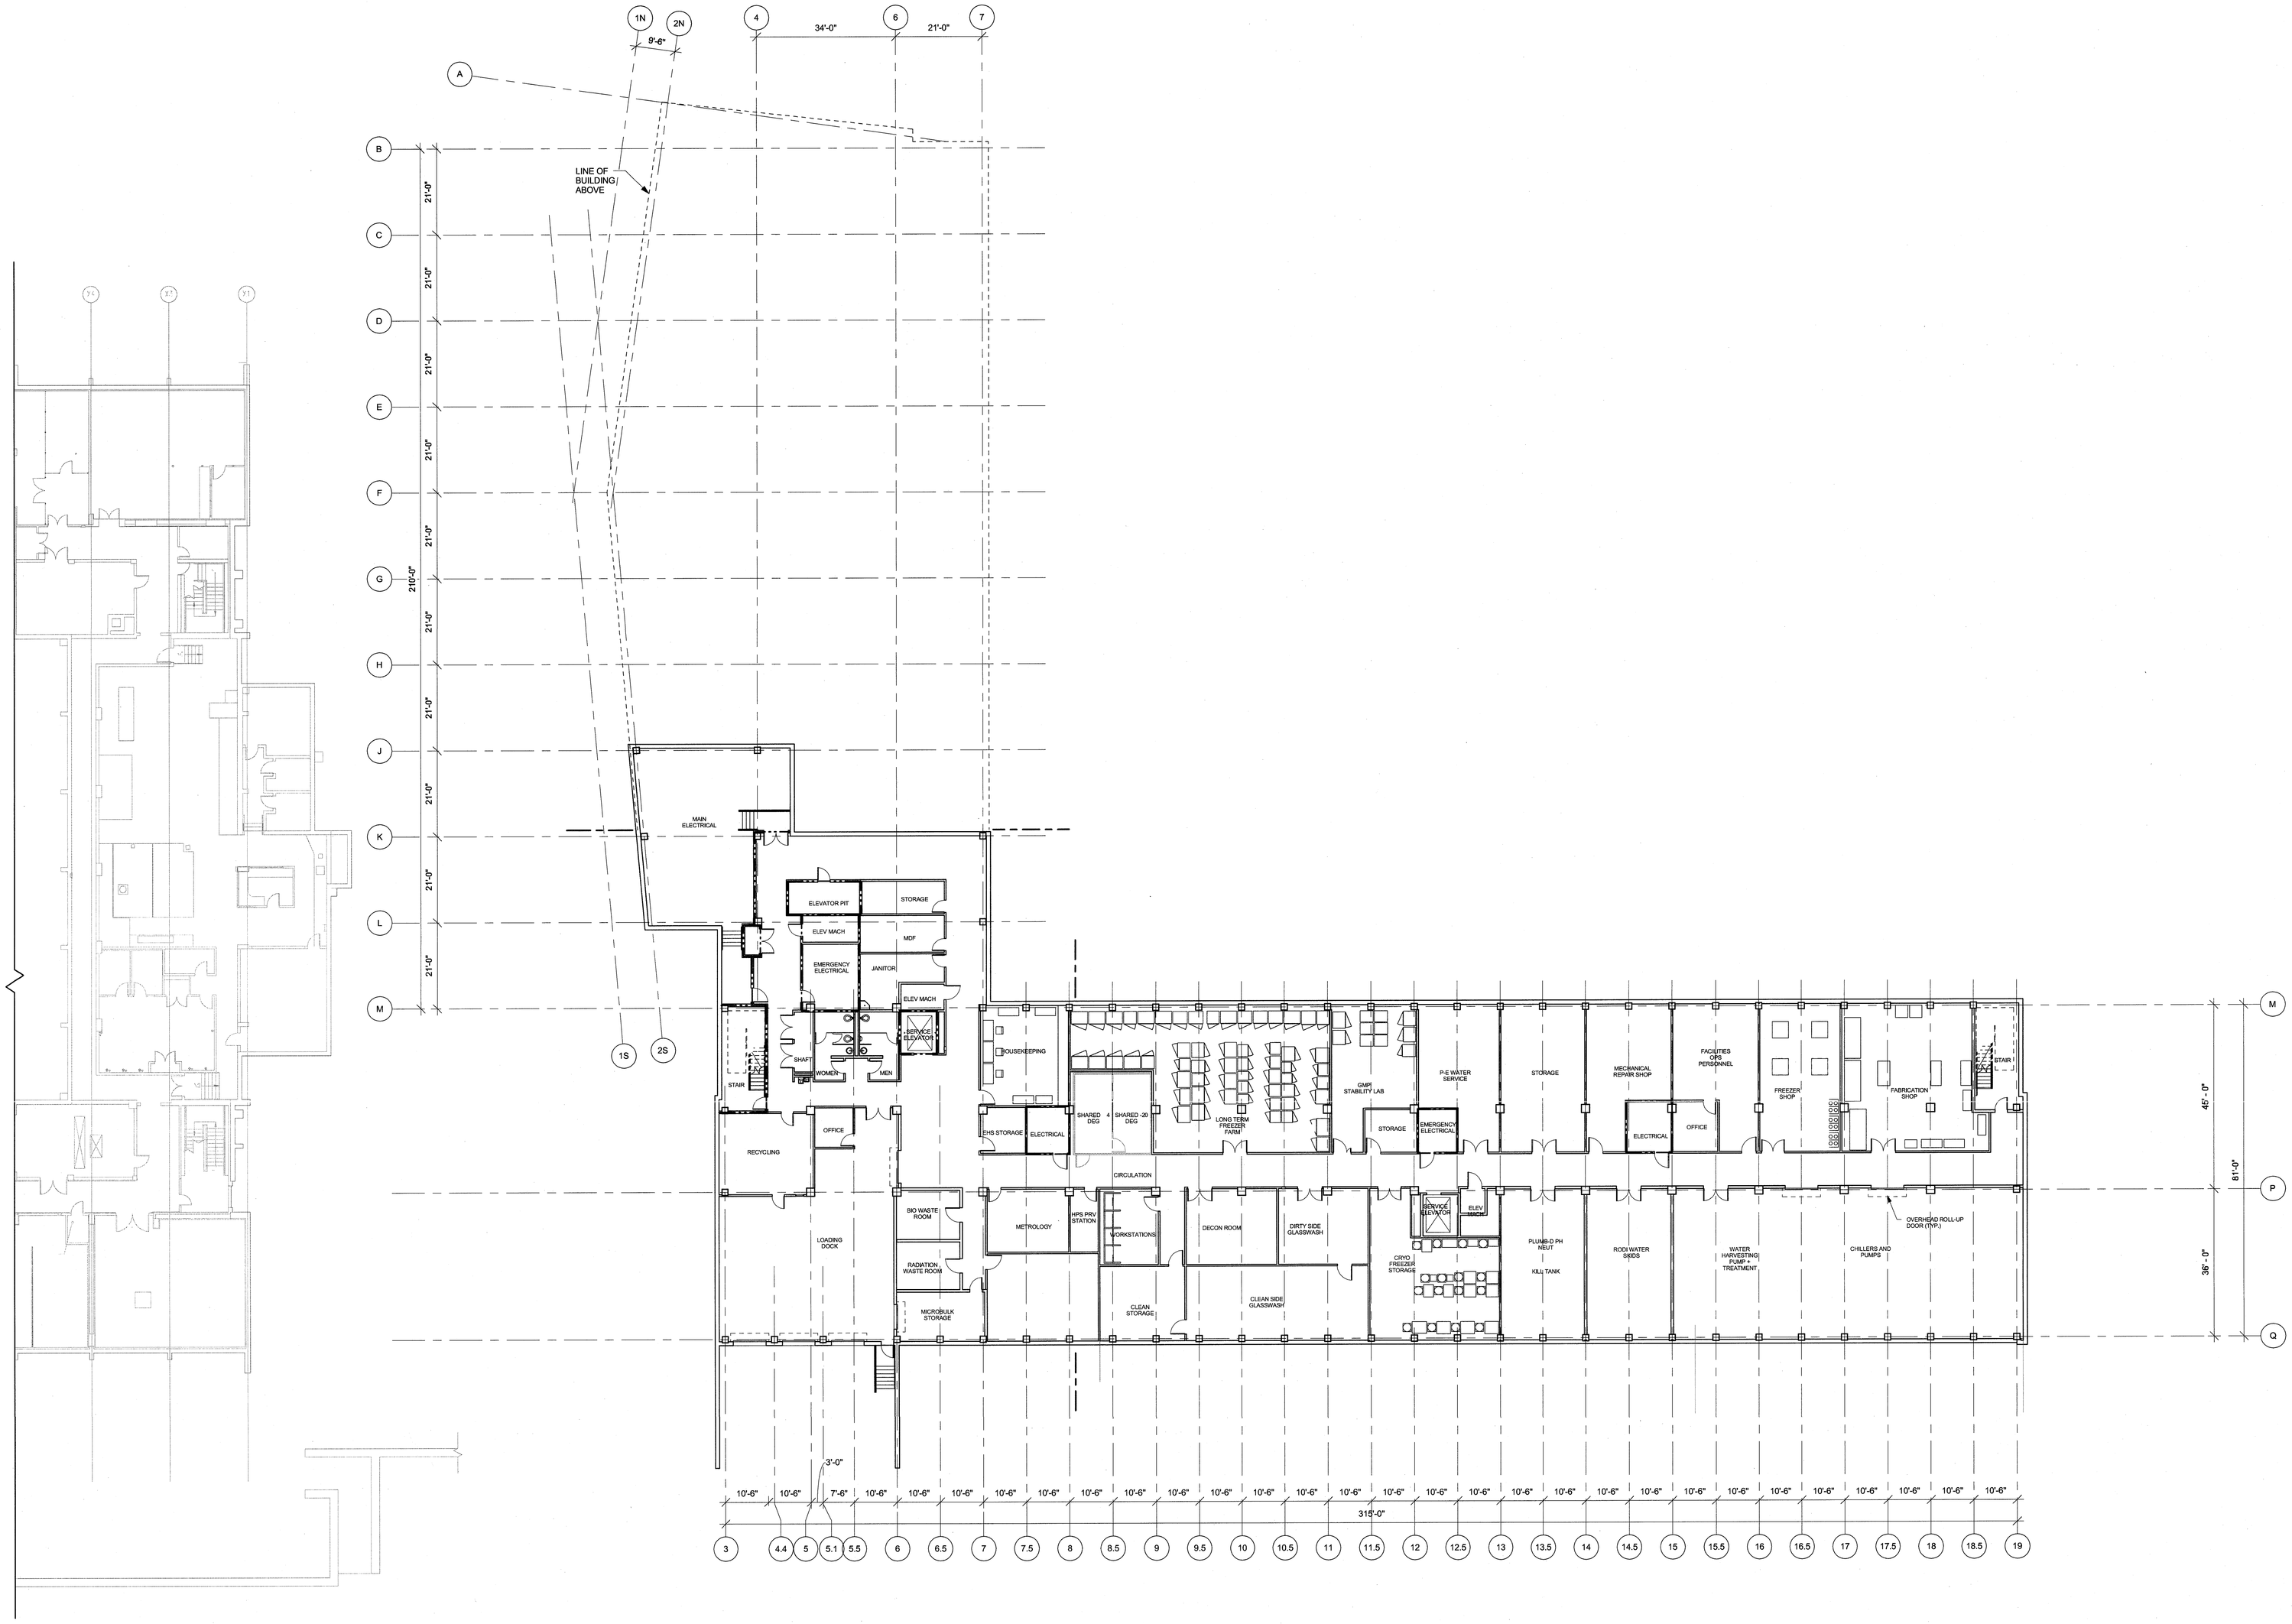

1 LOWER LEVEL
SCALE: 1/16" = 1'-0"

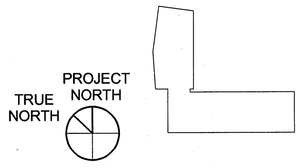

KEY PLAN

SMMA
SYMMES MAINI & MCKEE ASSOCIATES
1000 Massachusetts Avenue
Cambridge, Massachusetts 02138
617.547.5400 Fax 617.354.5758

KLING STUBBINS

OWNER REVIEW

NAME	DATE

NO.	DATE	DESCRIPTION

ISSUE LOG
△ = CLOUDED CHANGE

PATRIOT PARTNERS

Lexington TECHNOLOGY PARK
200 Patriot Way
Lexington, Massachusetts

LOWER LEVEL PLAN

SCALE	
DRAWN BY	MW/EC
CHECKED BY	Checker
PROJ. ARCH/ENGR.	
PROJ. MANAGER	
JOB NO.	34-5891-00

A1.0

12/15/2009 7:00:55 PM