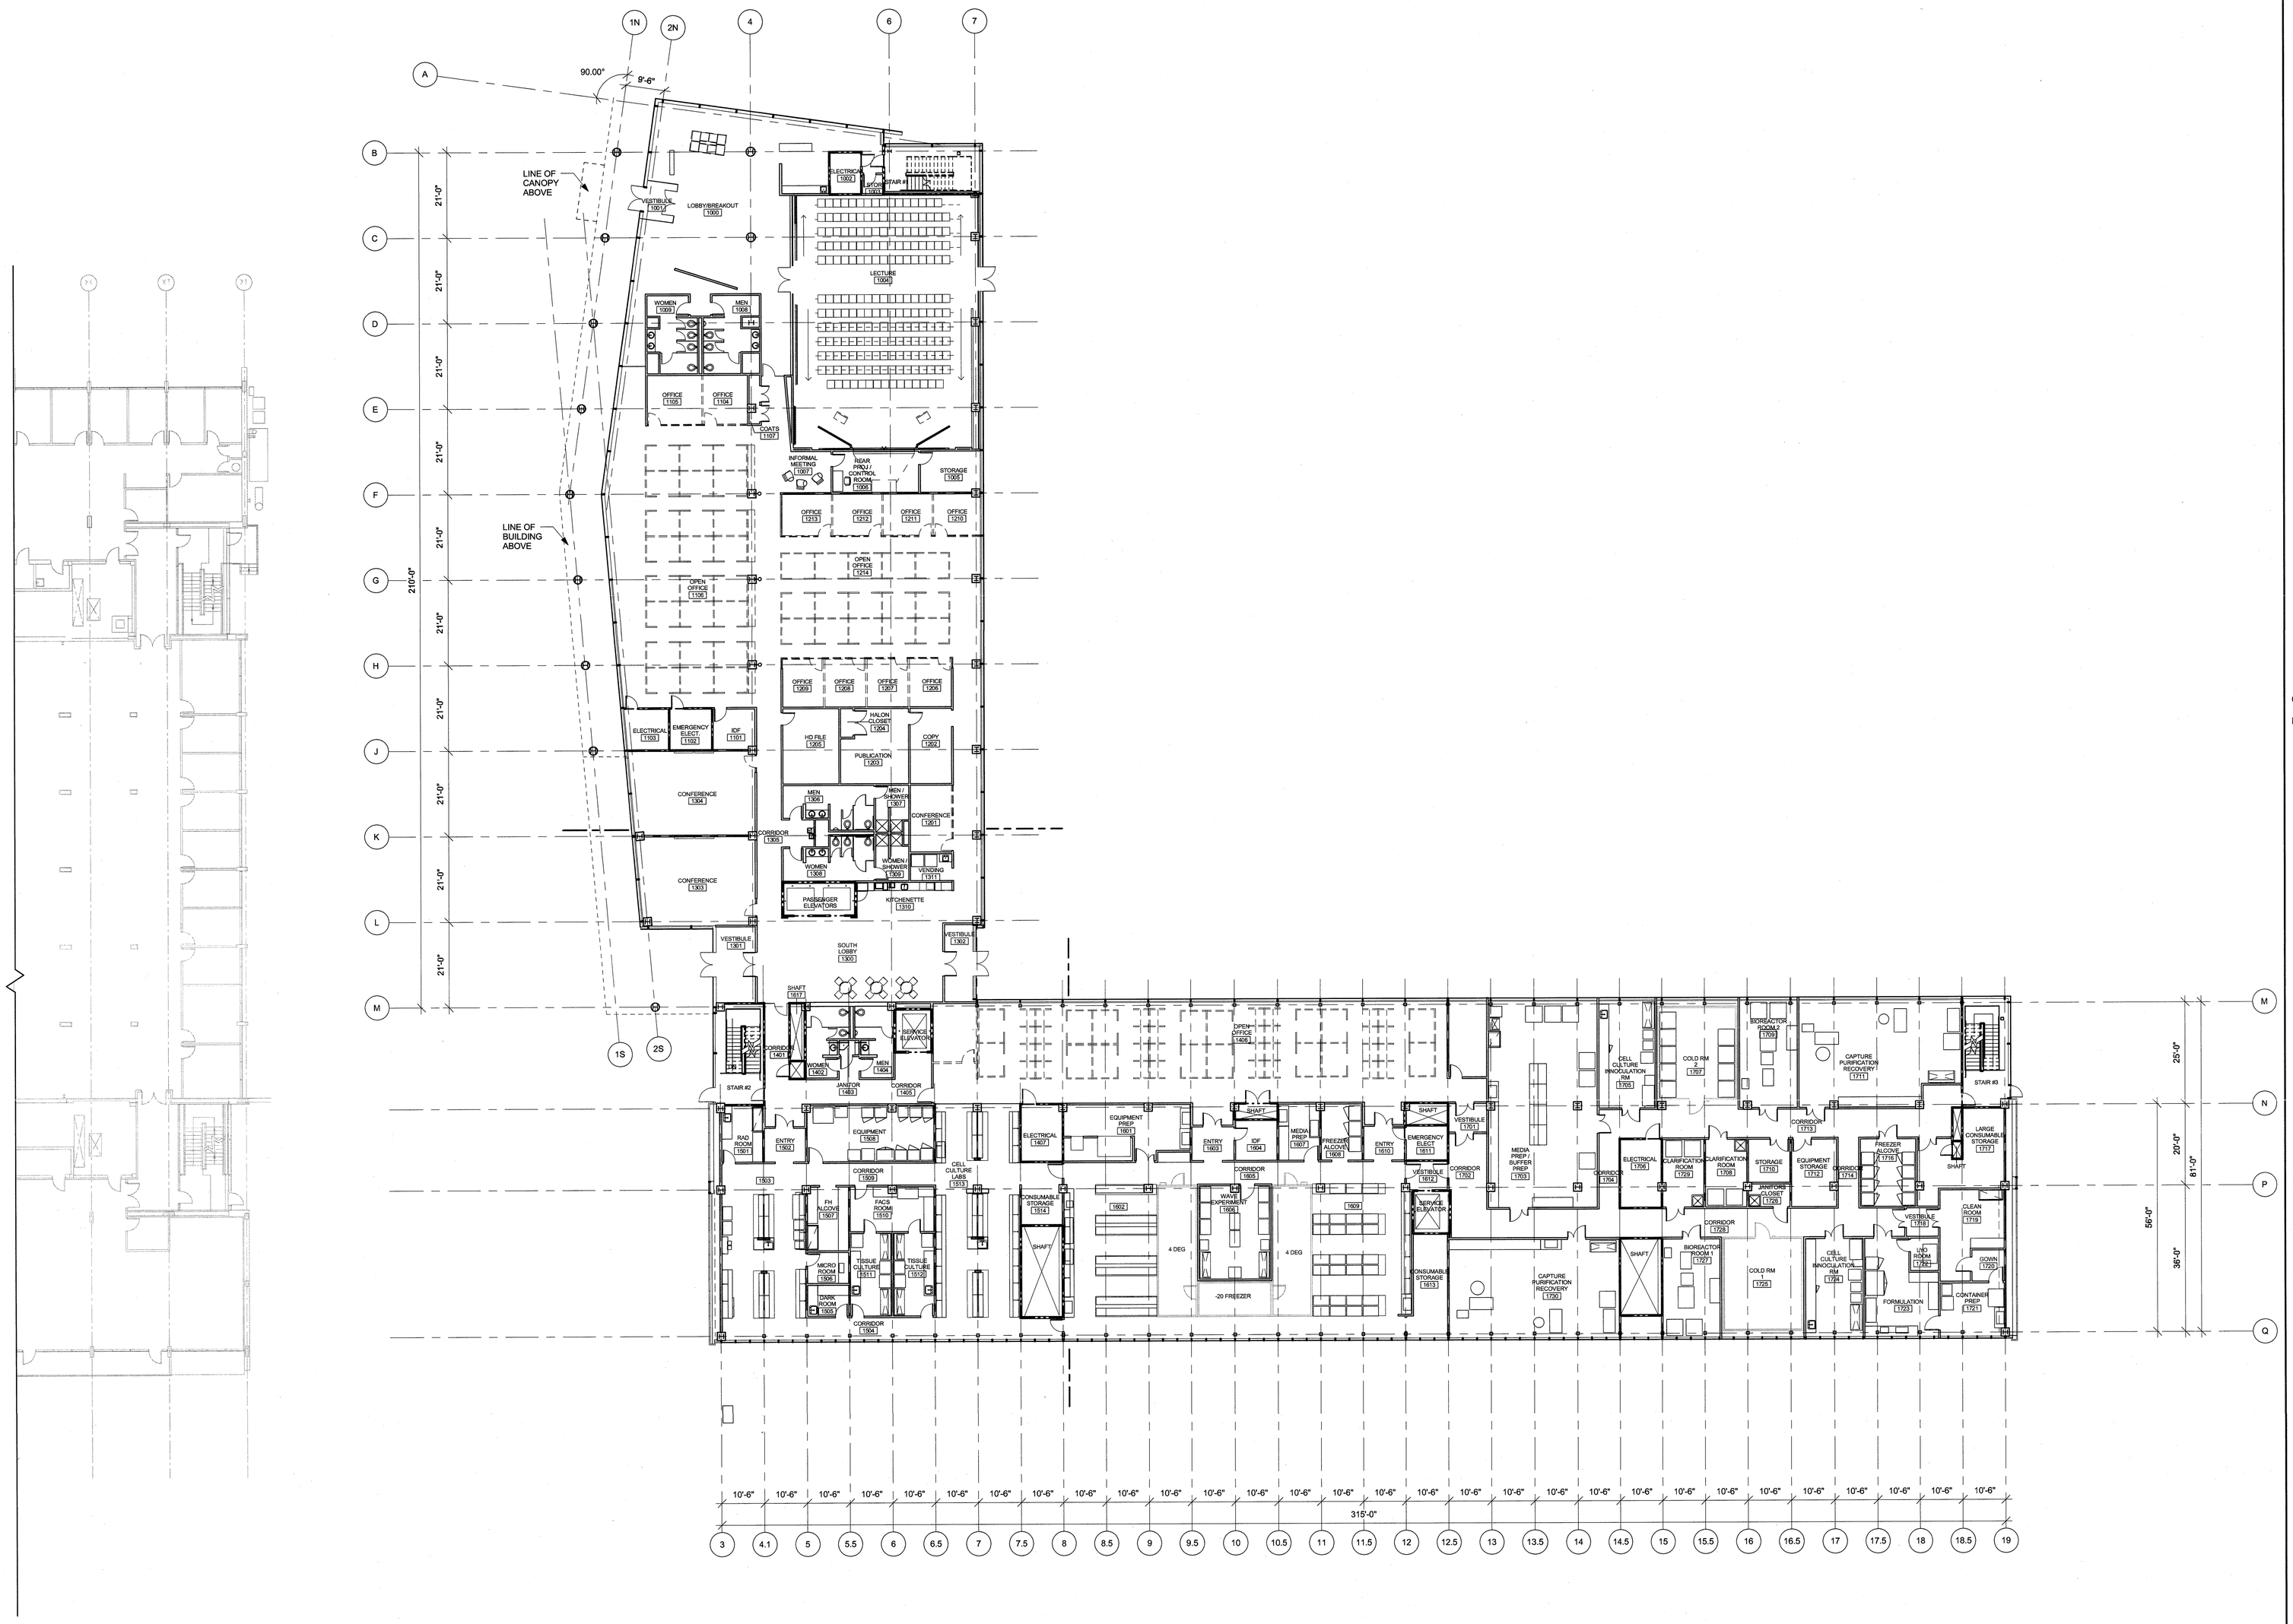


1 LEVEL 1
SCALE: 1/16" = 1'-0"

TRUE NORTH
PROJECT NORTH

KEY PLAN

SMMA
SYMMES MAINI & MCKEE ASSOCIATES

1000 Massachusetts Avenue
Cambridge, Massachusetts 02138
617.547.5400 Fax 617.354.5758

KLING STUBBINS
1028 Massachusetts Avenue
Cambridge, Massachusetts
02138
P 617.491.5400
F 617.491.7100
W www.klingstubbins.com

OWNER REVIEW

| NAME | DATE |
|---|---|

| NO. | DATE | DESCRIPTION |
|---|---|---|

ISSUE LOG
△ = CLOUDED CHANGE

PATRIOT PARTNERS

Lexington TECHNOLOGY PARK
200 Patriot Way
Lexington, Massachusetts

# LEVEL 1 PLAN

| | |
|---|---|
| SCALE | |
| DRAWN BY | MW/EC |
| CHECKED BY | Checker |
| PROJ. ARCH/ENGR. | |
| PROJ. MANAGER | |
| JOB NO. | 34-5891-00 |

A1.1

12/15/2009 7:03:53 PM