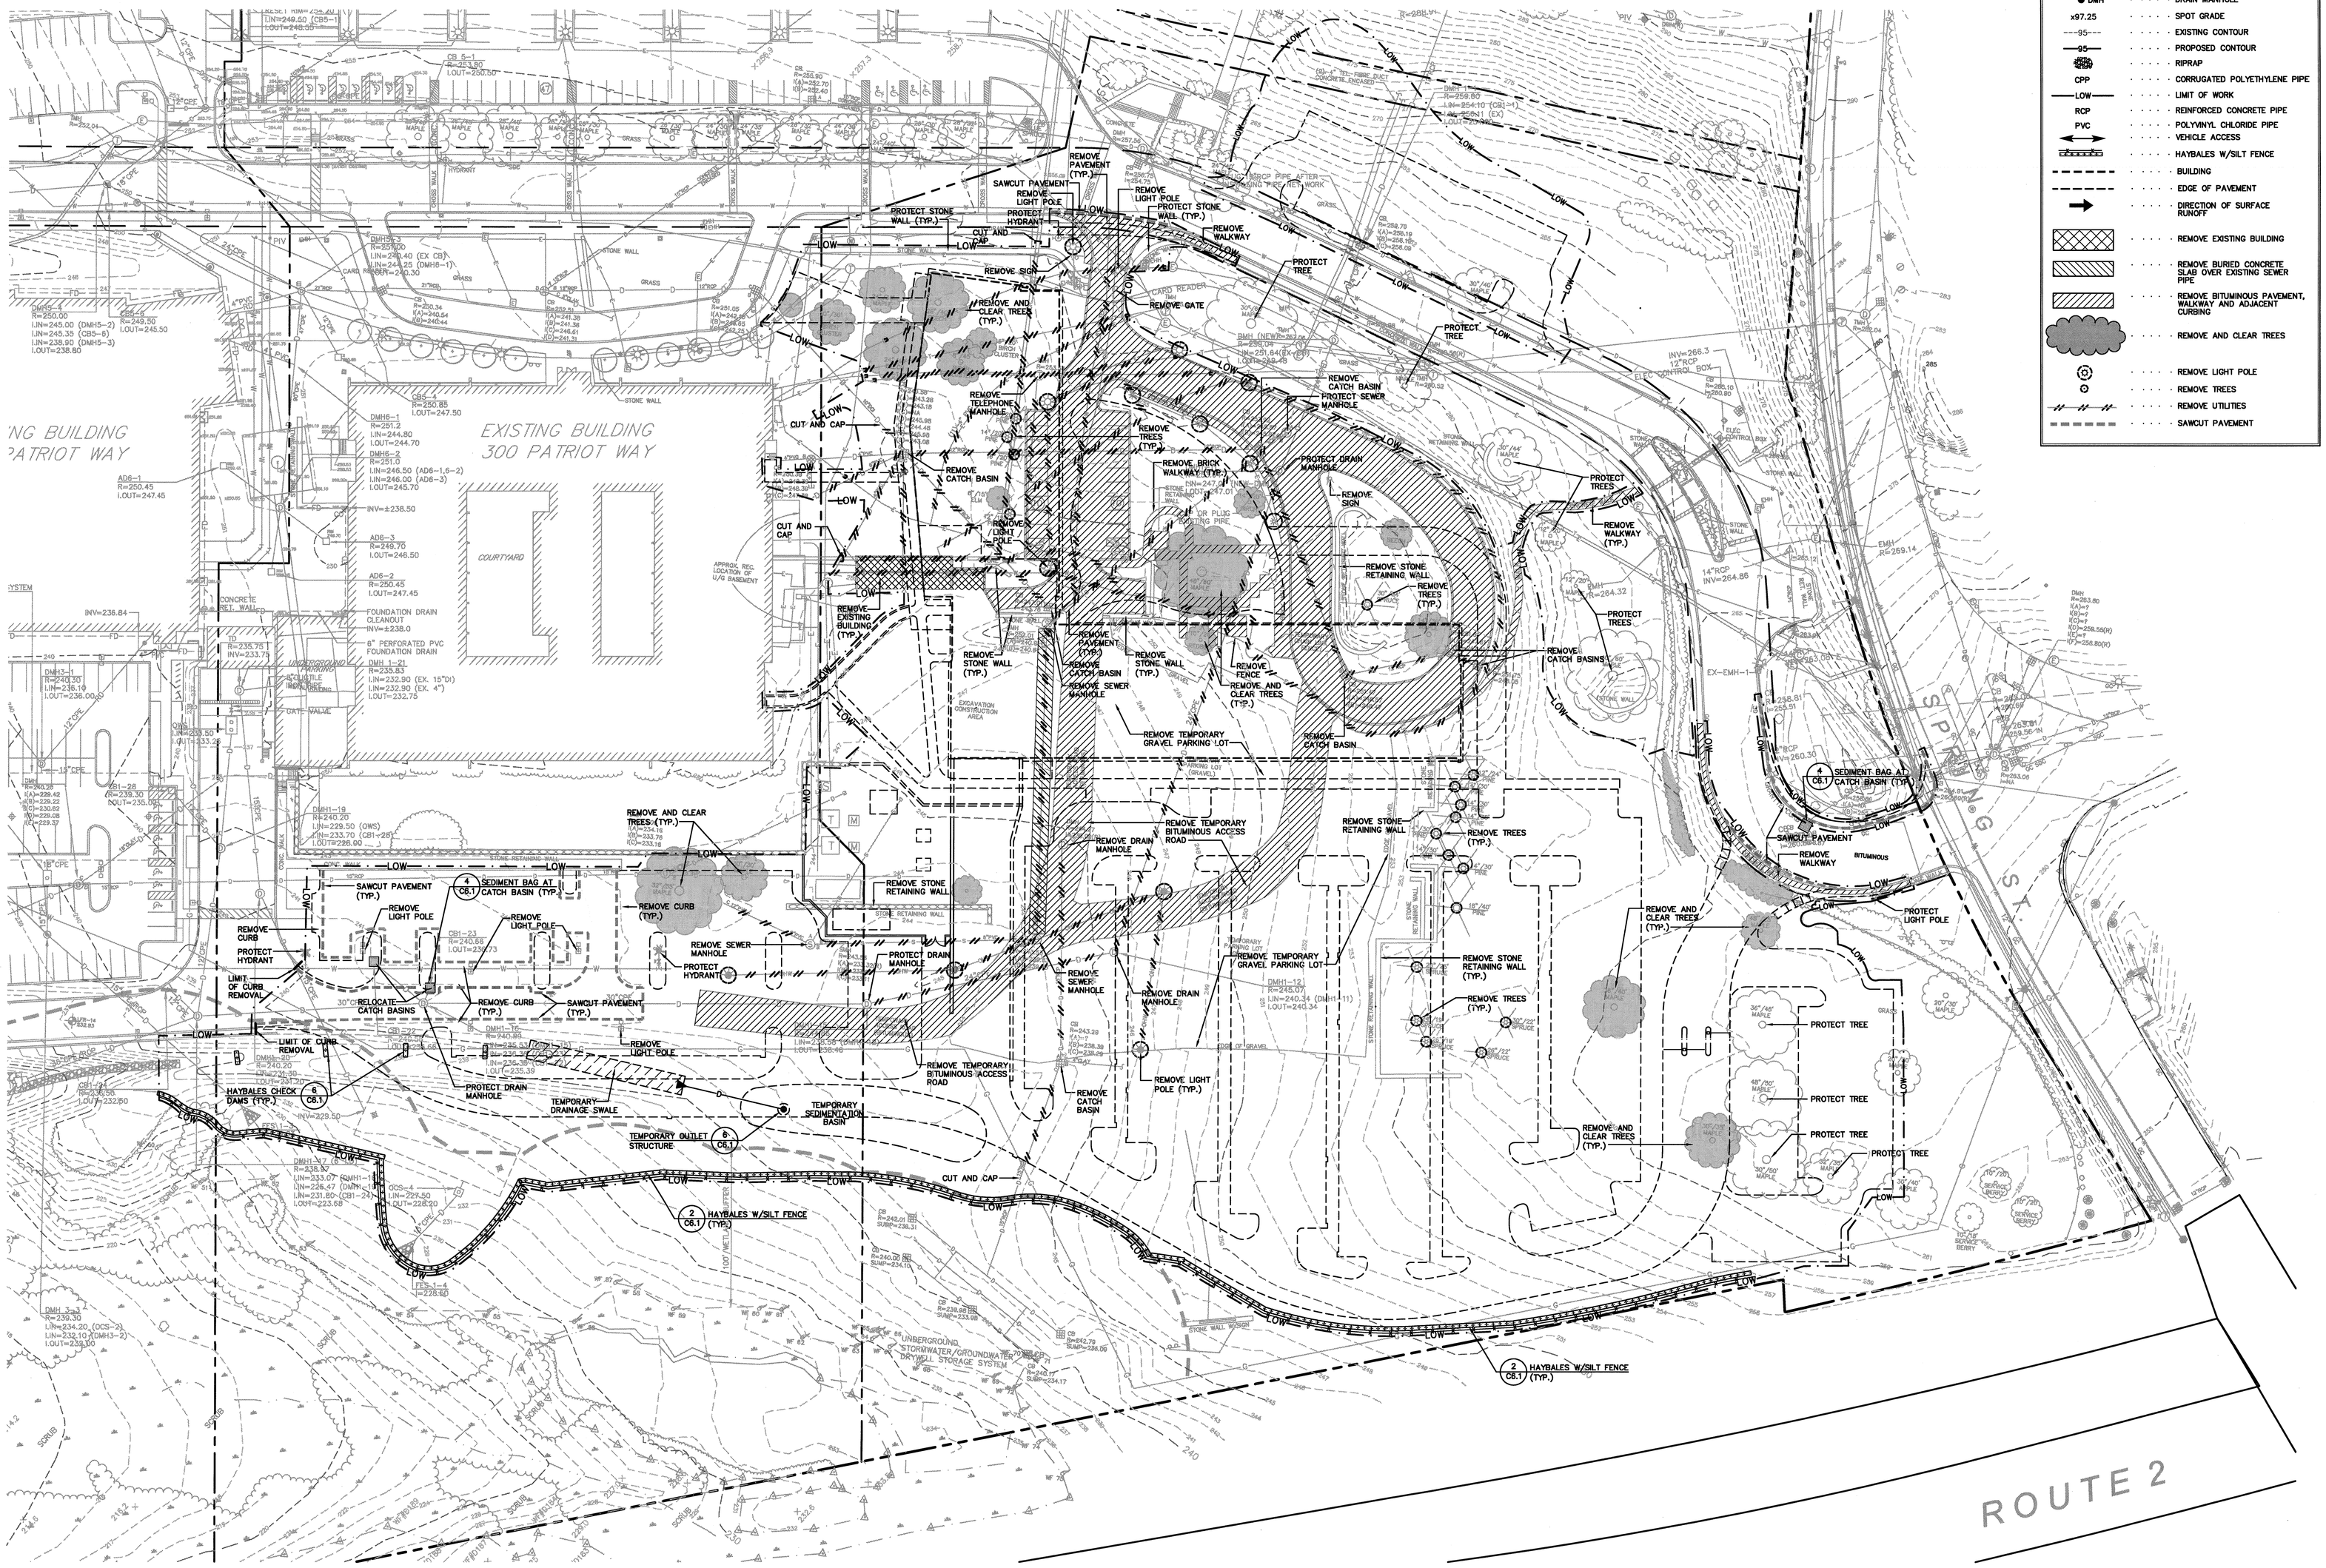

LEGEND

FES	FLARED END SECTION
	PROPOSED TREELINE
D	DRAIN LINE
CB	CATCH BASIN
DMH	DRAIN MANHOLE
x97.25	SPOT GRADE
95	EXISTING CONTOUR
95	PROPOSED CONTOUR
	RIPRAP
CPP	CORRUGATED POLYETHYLENE PIPE
LOW	LIMIT OF WORK
RCP	REINFORCED CONCRETE PIPE
PVC	POLYVINYL CHLORIDE PIPE
	VEHICLE ACCESS
	HAYBALES W/SILT FENCE
	BUILDING
	EDGE OF PAVEMENT
	DIRECTION OF SURFACE RUNOFF
	REMOVE EXISTING BUILDING
	REMOVE BURIED CONCRETE SLAB OVER EXISTING SEWER PIPE
	REMOVE BITUMINOUS PAVEMENT, WALKWAY AND ADJACENT CURBING
	REMOVE AND CLEAR TREES
	REMOVE LIGHT POLE
	REMOVE TREES
	REMOVE UTILITIES
	SAWCUT PAVEMENT

GRAPHIC SCALE

40 0 20 40 80 160

(IN FEET)
1 inch = 40 ft.

SMMA
SYMMES MAINI & MCKEE ASSOCIATES
1000 Massachusetts Avenue
Cambridge, Massachusetts 02138
617.547.5400 Fax 617.354.5758

KLING STUBBINS
2301 Chestnut Street P 215.569.2800
Philadelphia, Pennsylvania F 215.569.0800
19103 W www.klingstubbins.com

OWNER REVIEW

NAME	DATE

COMMONWEALTH OF MASSACHUSETTS
BRIAN W. LAWLOR
CIVIL
No. 37178
REGISTERED PROFESSIONAL ENGINEER

NO.	DATE	DESCRIPTION
1	12/18/09	B200 SPECIAL PERMIT

ISSUE LOG

△ = CLOUDED CHANGE

PATRIOT PARTNERS

Lexington TECHNOLOGY PARK
200 Patriot Way
Lexington, Massachusetts

SITE PREPARATION PLAN

SCALE	1"=40'
DRAWN BY	EF
CHECKED BY	
PROJ. ARCH. / ENGR.	JCH
PROJ. MGR.	BWL
JOB NO.	07044.00

© SYMMES, MAINI & MCKEE ASSOCIATES, INC. 2007

C2.0

P:\2009\09037\CADD\c\cs\09037C2.dwg 12/17/2009 8:04 PM