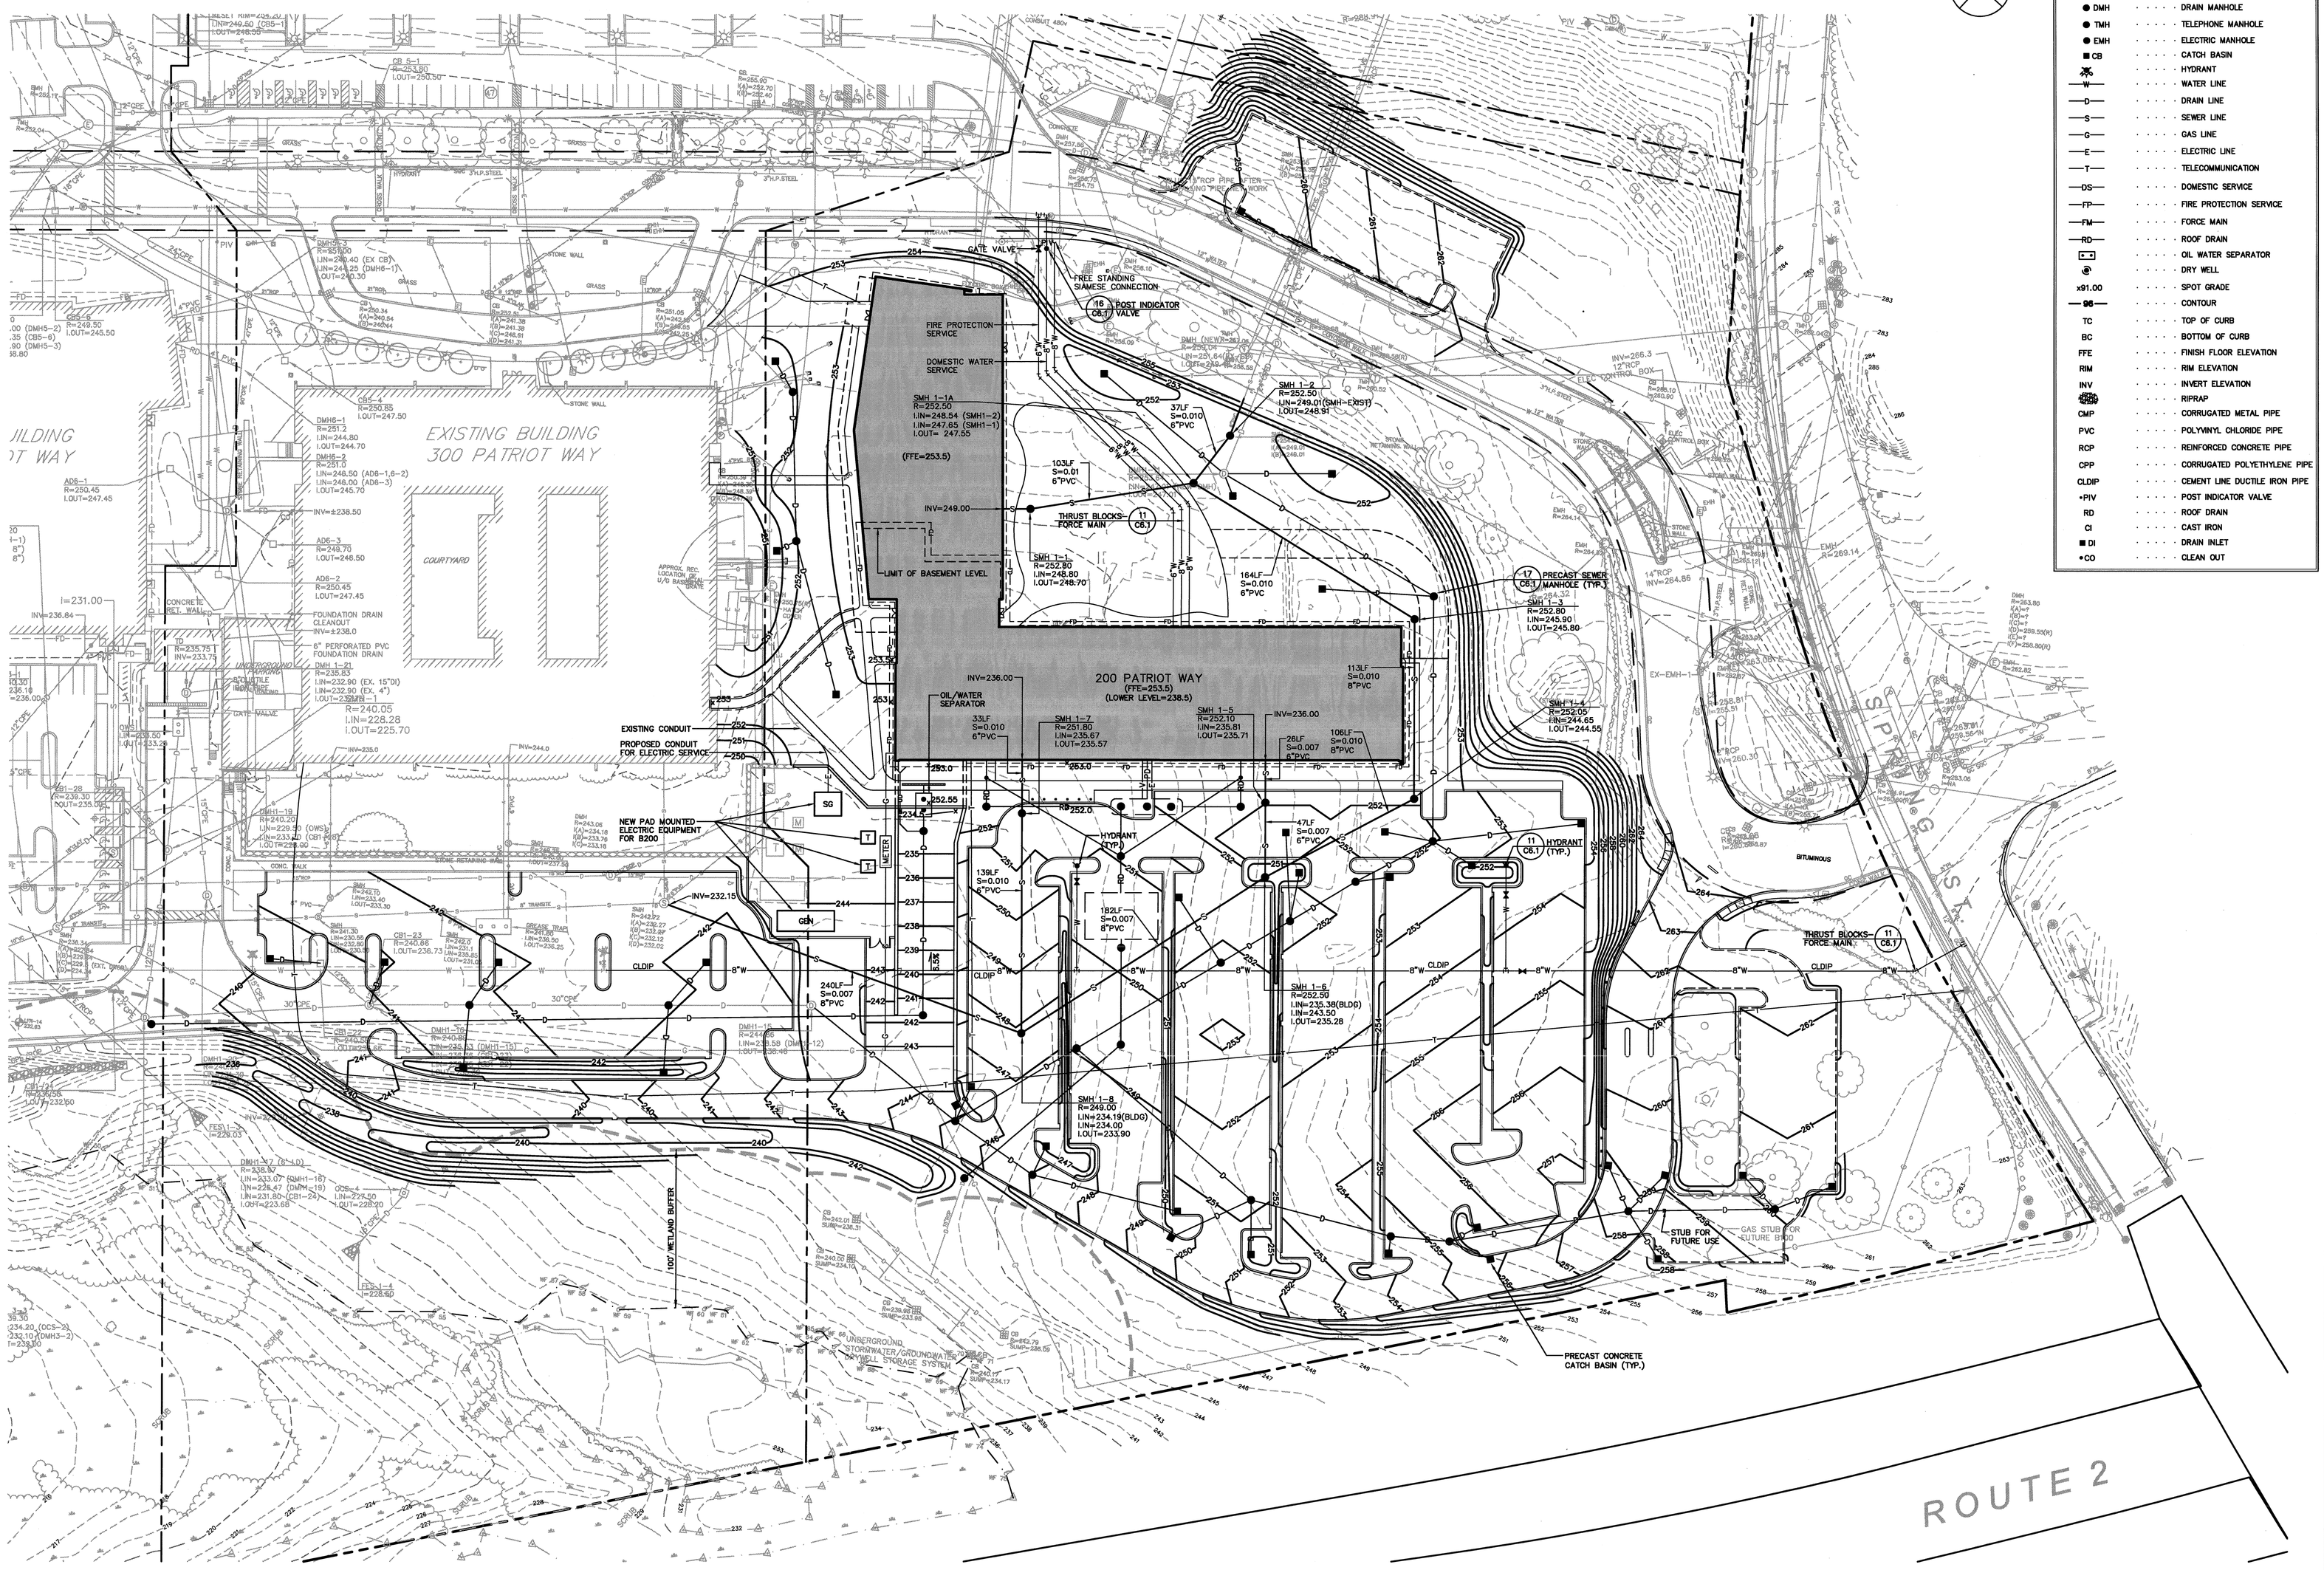

LEGEND

FES	FLARED END SECTION
WG	WATER GATE
TD	TRENCH DRAIN
SMH	SEWER MANHOLE
DMH	DRAIN MANHOLE
TMH	TELEPHONE MANHOLE
EMH	ELECTRIC MANHOLE
CB	CATCH BASIN
HYDRANT	HYDRANT
—W—	WATER LINE
—D—	DRAIN LINE
—S—	SEWER LINE
—G—	GAS LINE
—E—	ELECTRIC LINE
—T—	TELECOMMUNICATION
—DS—	DOMESTIC SERVICE
—FP—	FIRE PROTECTION SERVICE
—FM—	FORCE MAIN
—RD—	ROOF DRAIN
OWS	OIL WATER SEPARATOR
DW	DRY WELL
x91.00	SPOT GRADE
—96—	CONTOUR
TC	TOP OF CURB
BC	BOTTOM OF CURB
FFE	FINISH FLOOR ELEVATION
RIM	RIM ELEVATION
INV	INVERT ELEVATION
RIP	RIPRAP
CMP	CORRUGATED METAL PIPE
PVC	POLYVINYL CHLORIDE PIPE
RCP	REINFORCED CONCRETE PIPE
CPP	CORRUGATED POLYETHYLENE PIPE
CLDIP	CEMENT LINE DUCTILE IRON PIPE
PIV	POST INDICATOR VALVE
RD	ROOF DRAIN
CI	CAST IRON
DI	DRAIN INLET
CO	CLEAN OUT

SMMA
SYMMES MAINI & MCKEE ASSOCIATES
1000 Massachusetts Avenue
Cambridge, Massachusetts 02138
617.547.5400 Fax 617.354.5758

KLING STUBBINS
2001 Crawford Street
Philadelphia, Pennsylvania
19103
P 215.568.2000
F 215.568.2003
W www.klingstubbins.com

OWNER REVIEW

NAME	DATE

COMMONWEALTH OF MASSACHUSETTS
BRIAN W. LAWLOR
CIVIL
No. 37178
REGISTERED PROFESSIONAL ENGINEER

NO.	DATE	DESCRIPTION
1	12/18/09	B200 SPECIAL PERMIT

ISSUE LOG

△ = CLOUDED CHANGE

PATRIOT PARTNERS

Lexington TECHNOLOGY PARK
200 Patriot Way
Lexington, Massachusetts

UTILITIES PLAN

SCALE	1"=40'
DRAWN BY	EF
CHECKED BY	
PROJ. ARCH. / ENGR.	JCH
PROJ. MGR.	BWL
JOB NO.	07044.00

© SYMMES, MAINI & MCKEE ASSOCIATES, INC. 2007

C5.0

P:\2009\09037\CADD\c\ca\09037C5.dwg 12/17/2009 8:43 PM