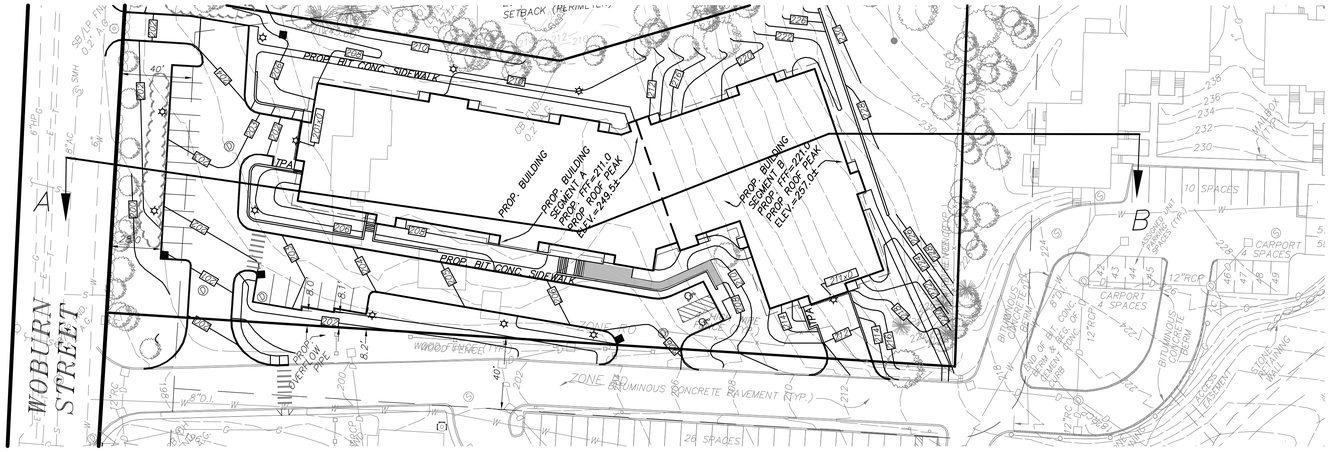

PLAN VIEW:

SCALE: 1" = 40' HOR.

80 0 20 40 80

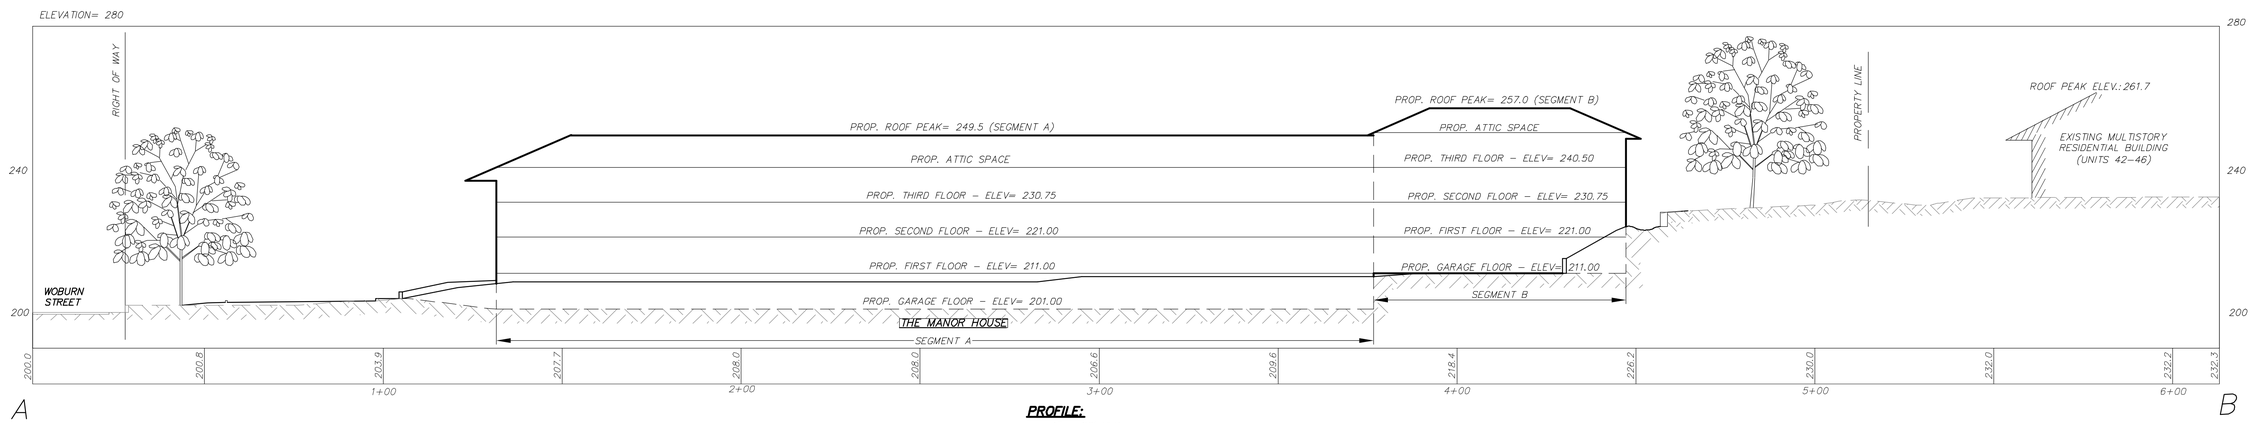

PROFILE:

SCALE: 1" = 20' VERT.
1" = 20' HOR.

10 0 10 20 40 VERT.

10 0 10 20 40 HOR.

THE MANOR HOUSE AT COUNTRYSIDE

SITE SECTION PLAN OF LAND
LOCATED IN
LEXINGTON, MASSACHUSETTS
(MIDDLESEX COUNTY)

PREPARED FOR
BRIAN P. KELLEY

SCALE: AS NOTED DATE: JANUARY 25, 2010

MERIDIAN ASSOCIATES
152 CONANT STREET BEVERLY, MASSACHUSETTS 01915
TELEPHONE: (978) 299-0447
69 MILK STREET, SUITE 302
WESTBOROUGH, MASSACHUSETTS 01581
TELEPHONE: (508) 871-7030
WWW.MERIDIANASSOC.COM

SHEET No. 9 OF 10 PROJECT No. 2228

REVISIONS

NO.	DATE	DESCRIPTION	BY	CHK'D
1	2/18/10	COMMENTS FROM PB	PSP	BWT

DWG. No. 2228XSECT_ZONECHANGE
XREF: 2228LANDS_ZONECHANGE
XREF: 2228RECCOMP_ZONECHANGE

Copyright © by Meridian Associates, Inc. All rights reserved.