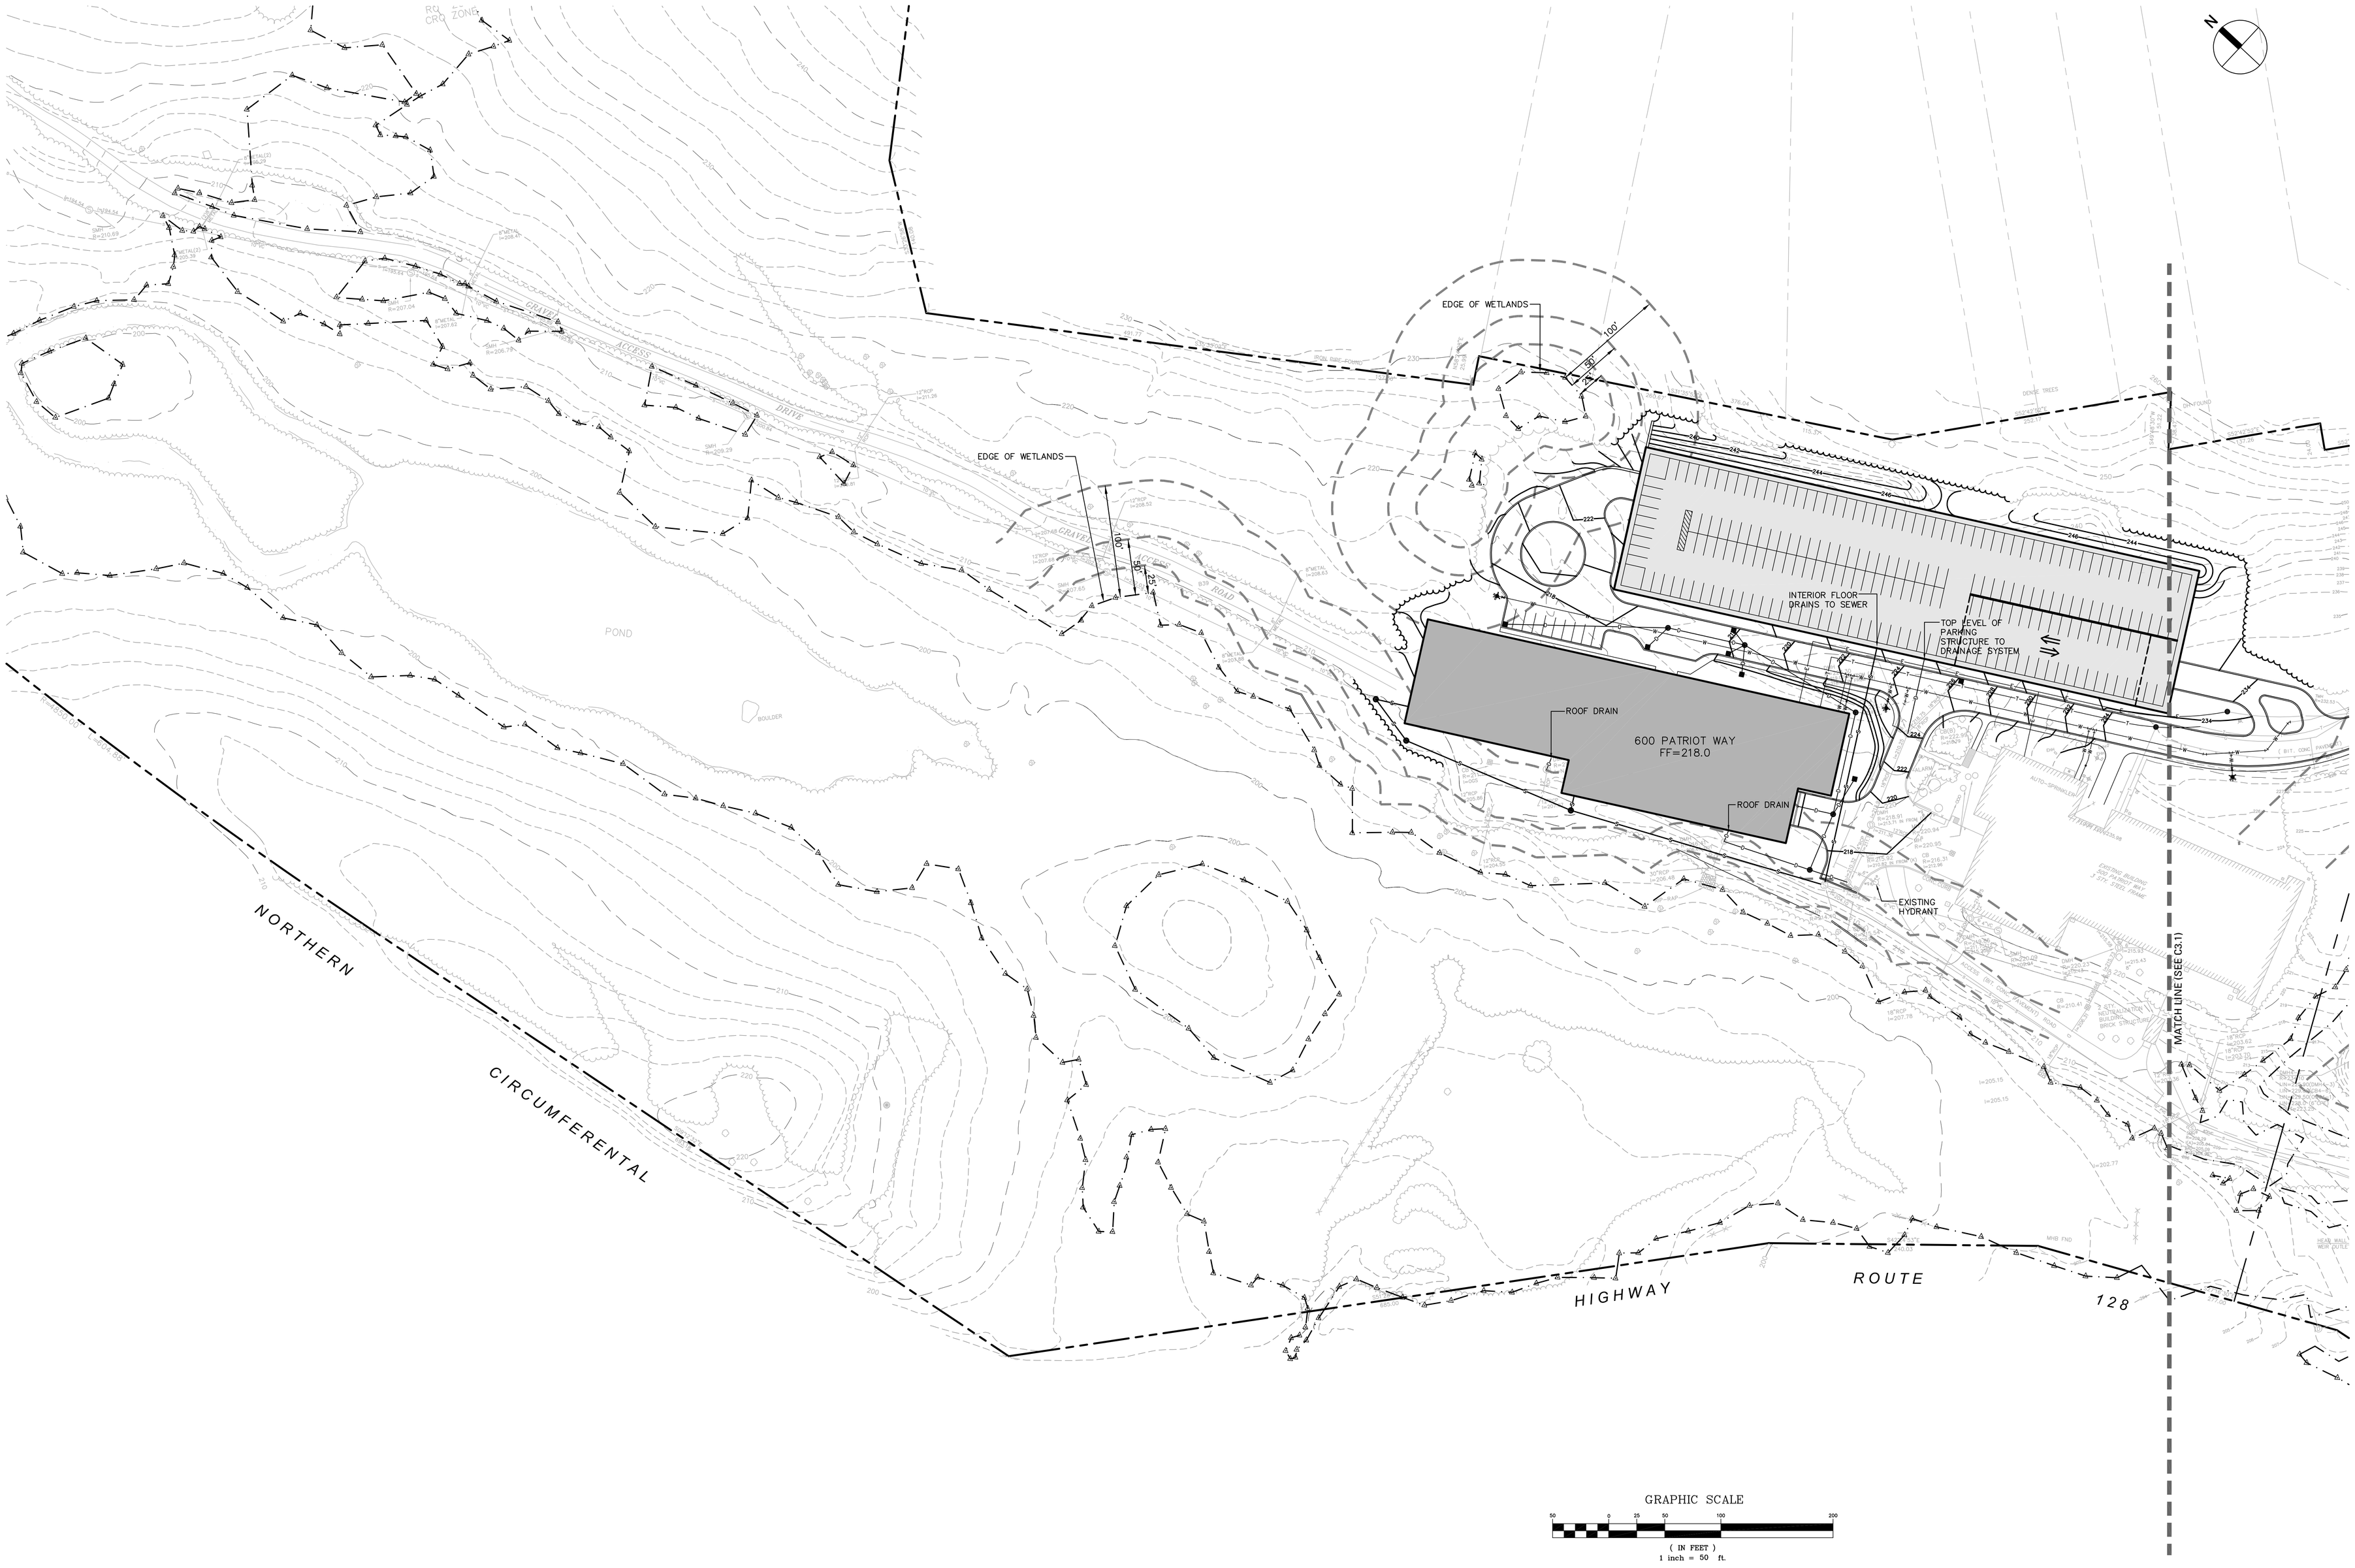

SMMA
SYMMES MAINI & MCKEE ASSOCIATES
1000 Massachusetts Avenue
Cambridge, Massachusetts 02138
617.547.5400 Fax 617.354.5758

OWNER REVIEW

NAME	DATE

NO.	DATE	DESCRIPTION
3	6/19/09	AMENDED PSDUP
2	4/29/09	UPDATED AMENDED PSDUP
1	02/23/09	AMENDED PSDUP

ISSUE LOG

△ = CLOUDED CHANGE

PATRIOT PARTNERS

Lexington TECHNOLOGY PARK

Patriot Way
Lexington, Massachusetts

SITE CONSTRUCTION AND UTILITIES PLAN B

SCALE	1"=50'
DRAWN BY	JCH
CHECKED BY	
PROJ. ARCH. / ENGR.	JCH
PROJ. MGR.	BWL
JOB NO.	07044.00

© SYMMES, MAINI & MCKEE ASSOCIATES, INC. 2007

C3.2